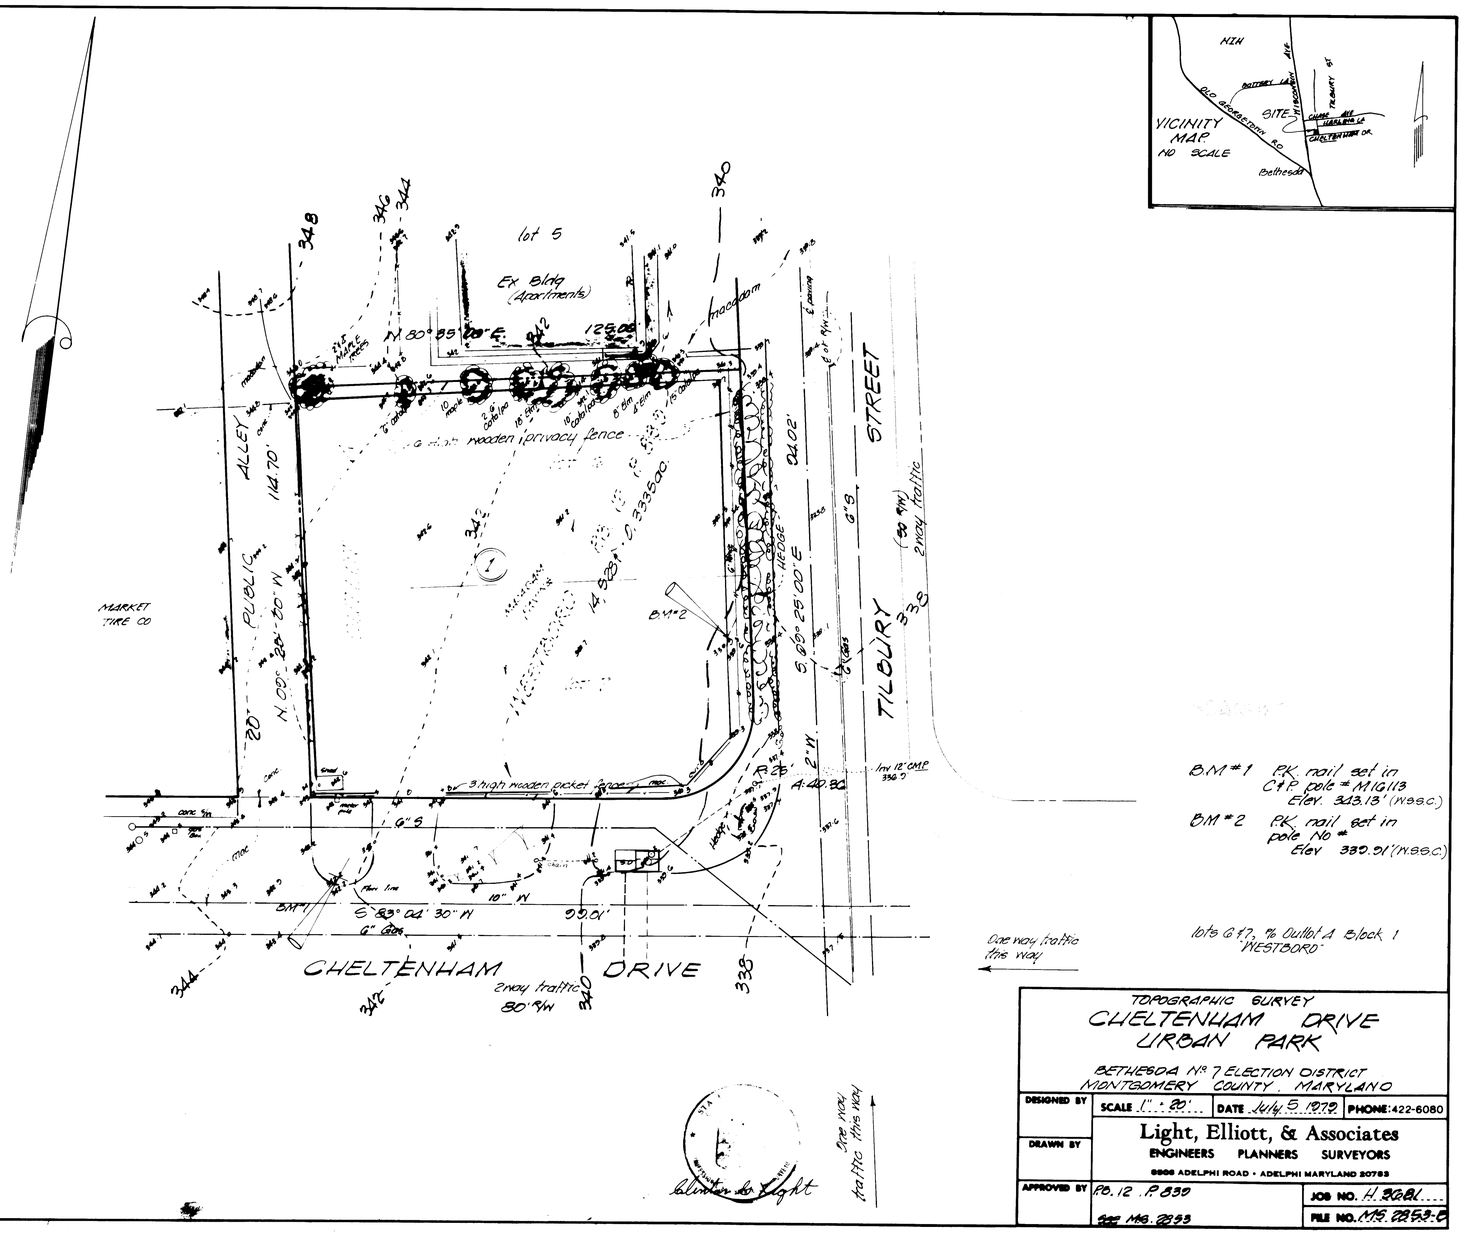

B.M #1 P.K. nail set in C&P pole # M16113 Elev. 343.13' (W.S.S.C.)

B.M #2 P.K. nail set in pole No # Elev 339.91' (W.S.S.C.)

lots 6 & 7, % Outlot A Block 1 "WESTBORO"

TOPOGRAPHIC SURVEY
CHELTENHAM DRIVE
URBAN PARK

BETHESDA No 7 ELECTION DISTRICT
MONTGOMERY COUNTY, MARYLAND

DESIGNED BY	SCALE 1" = 20'	DATE July 5 1979	PHONE: 422-6080
DRAWN BY	Light, Elliott, & Associates ENGINEERS PLANNERS SURVEYORS 8906 ADELPHI ROAD • ADELPHI MARYLAND 20783		
APPROVED BY	P.B. 12 P. 839 See MS. 2853	JOB NO. H. 3681 FILE NO. MS. 2853-B	