ELLSWORTH 1.7

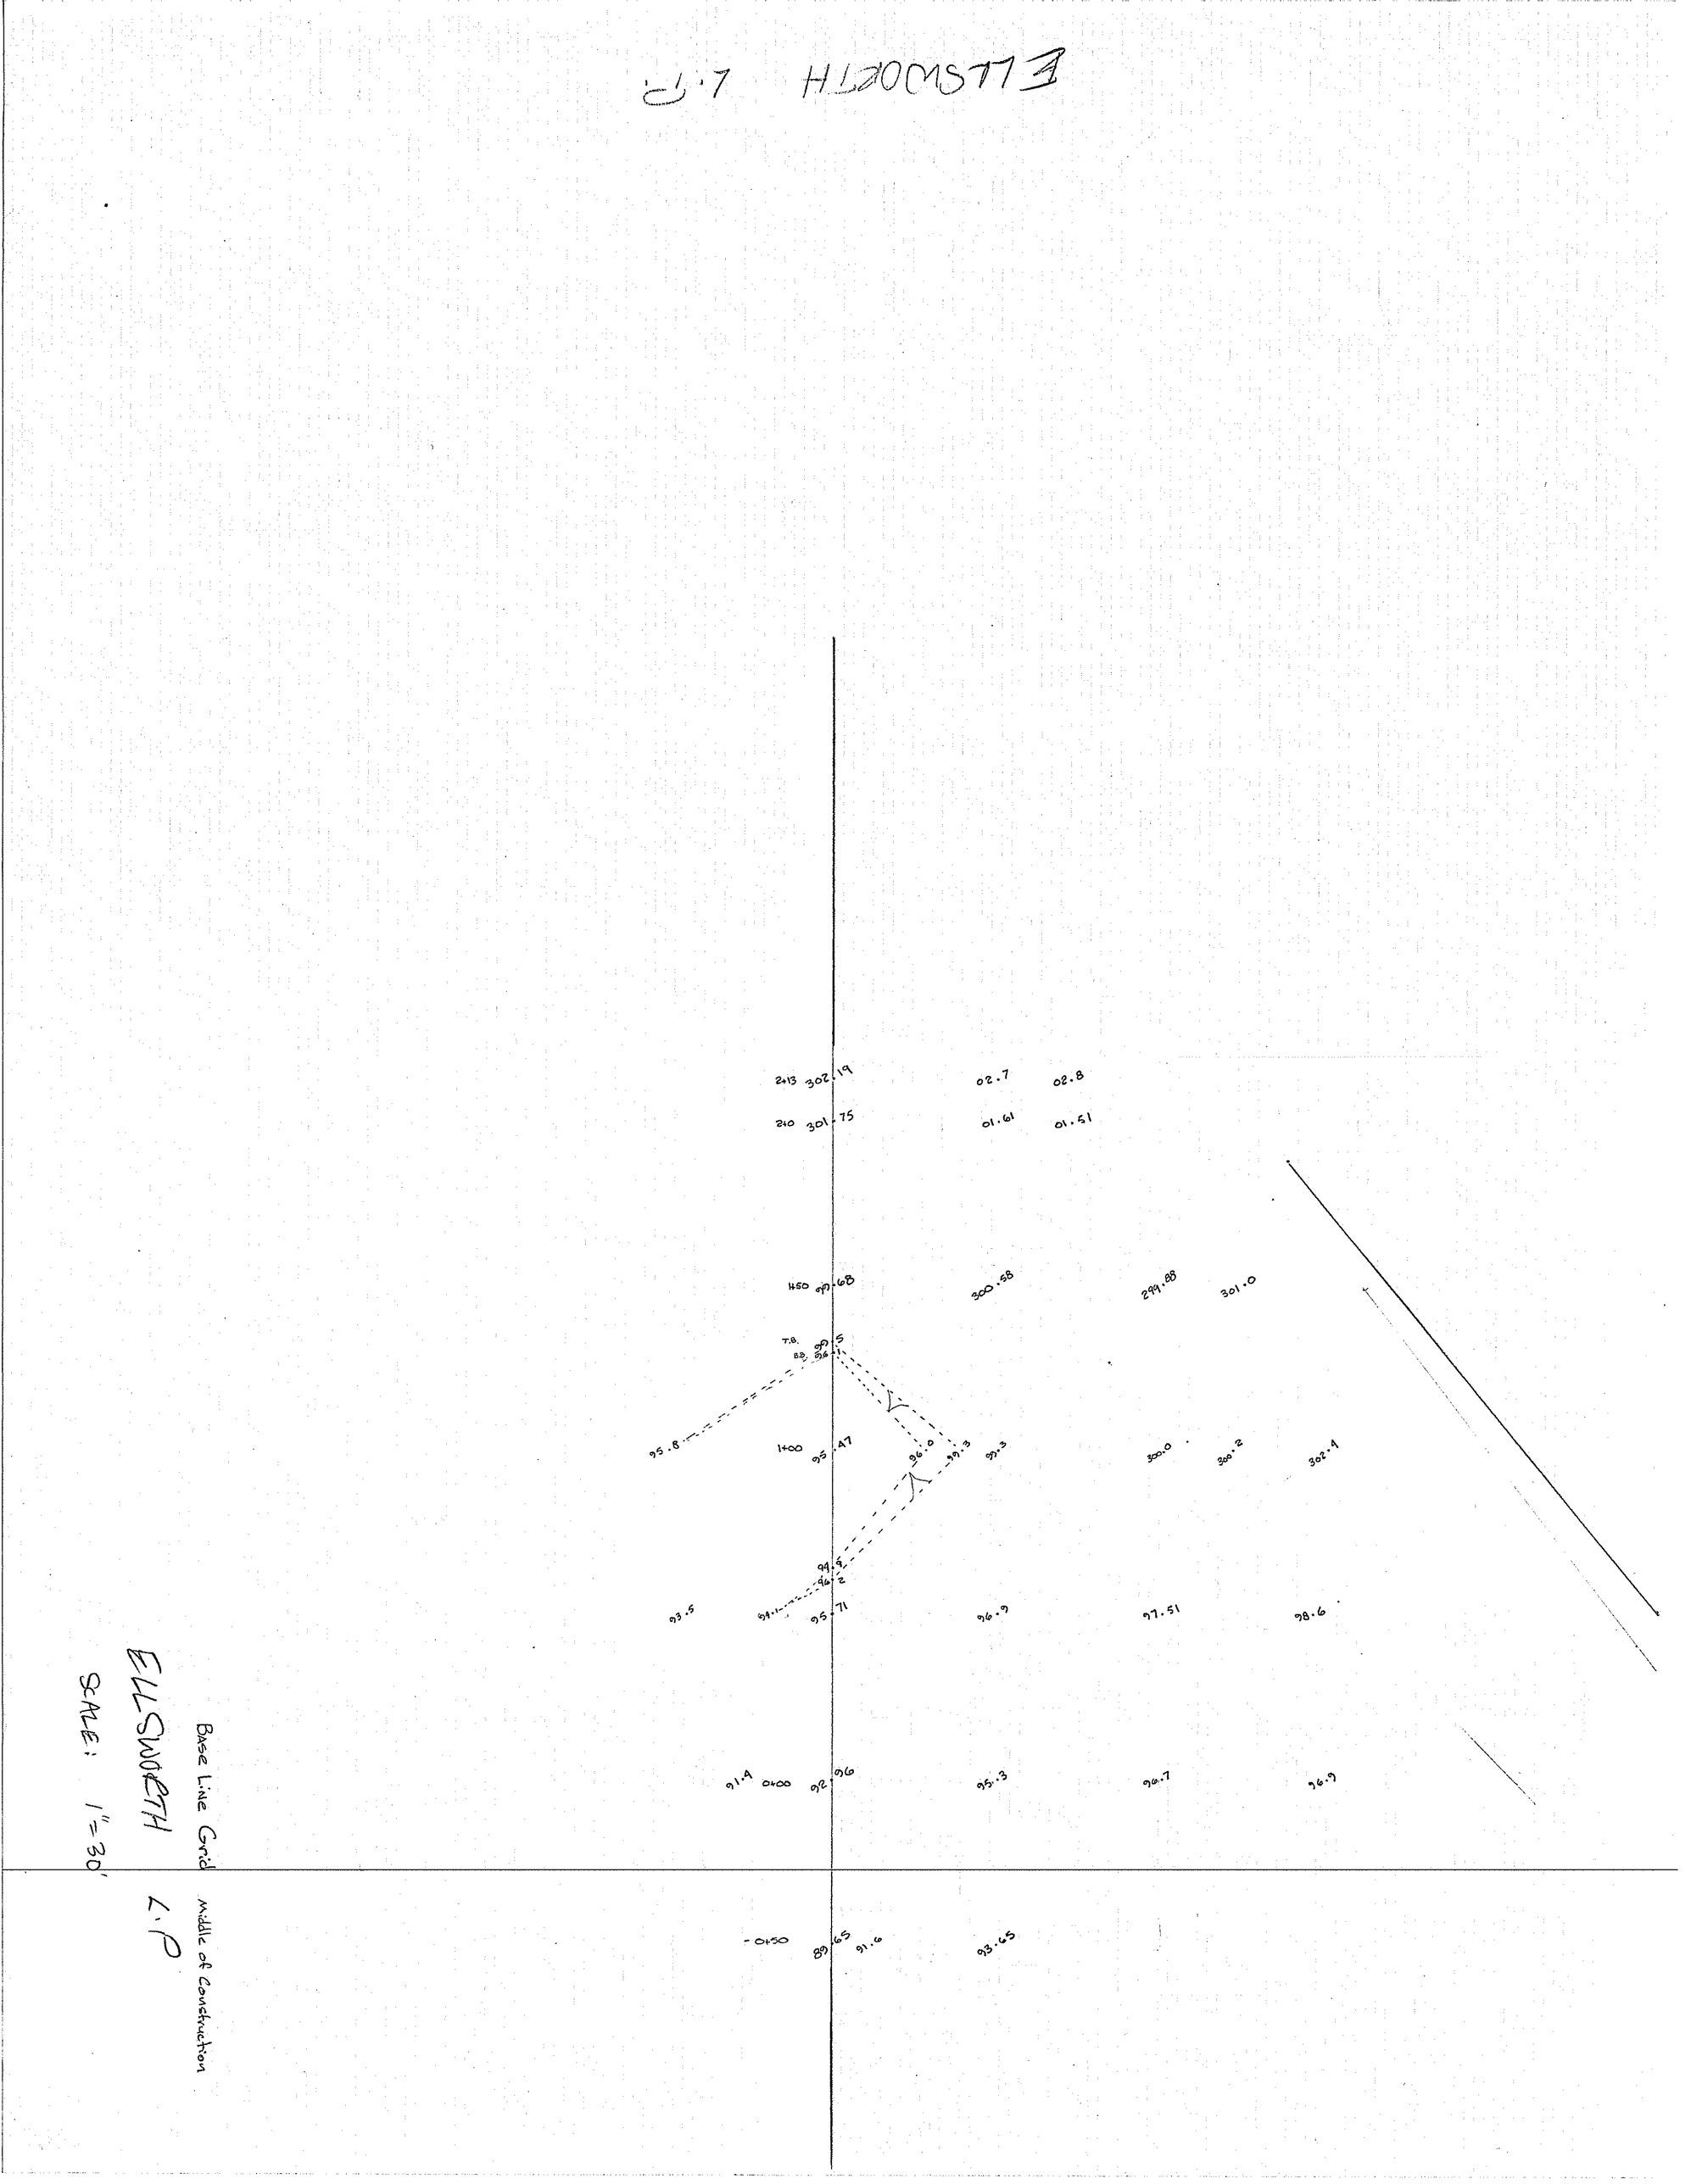

Base Line Grid Middle of Construction

ELLSWORTH

SCALE: 1" = 30'

1.7