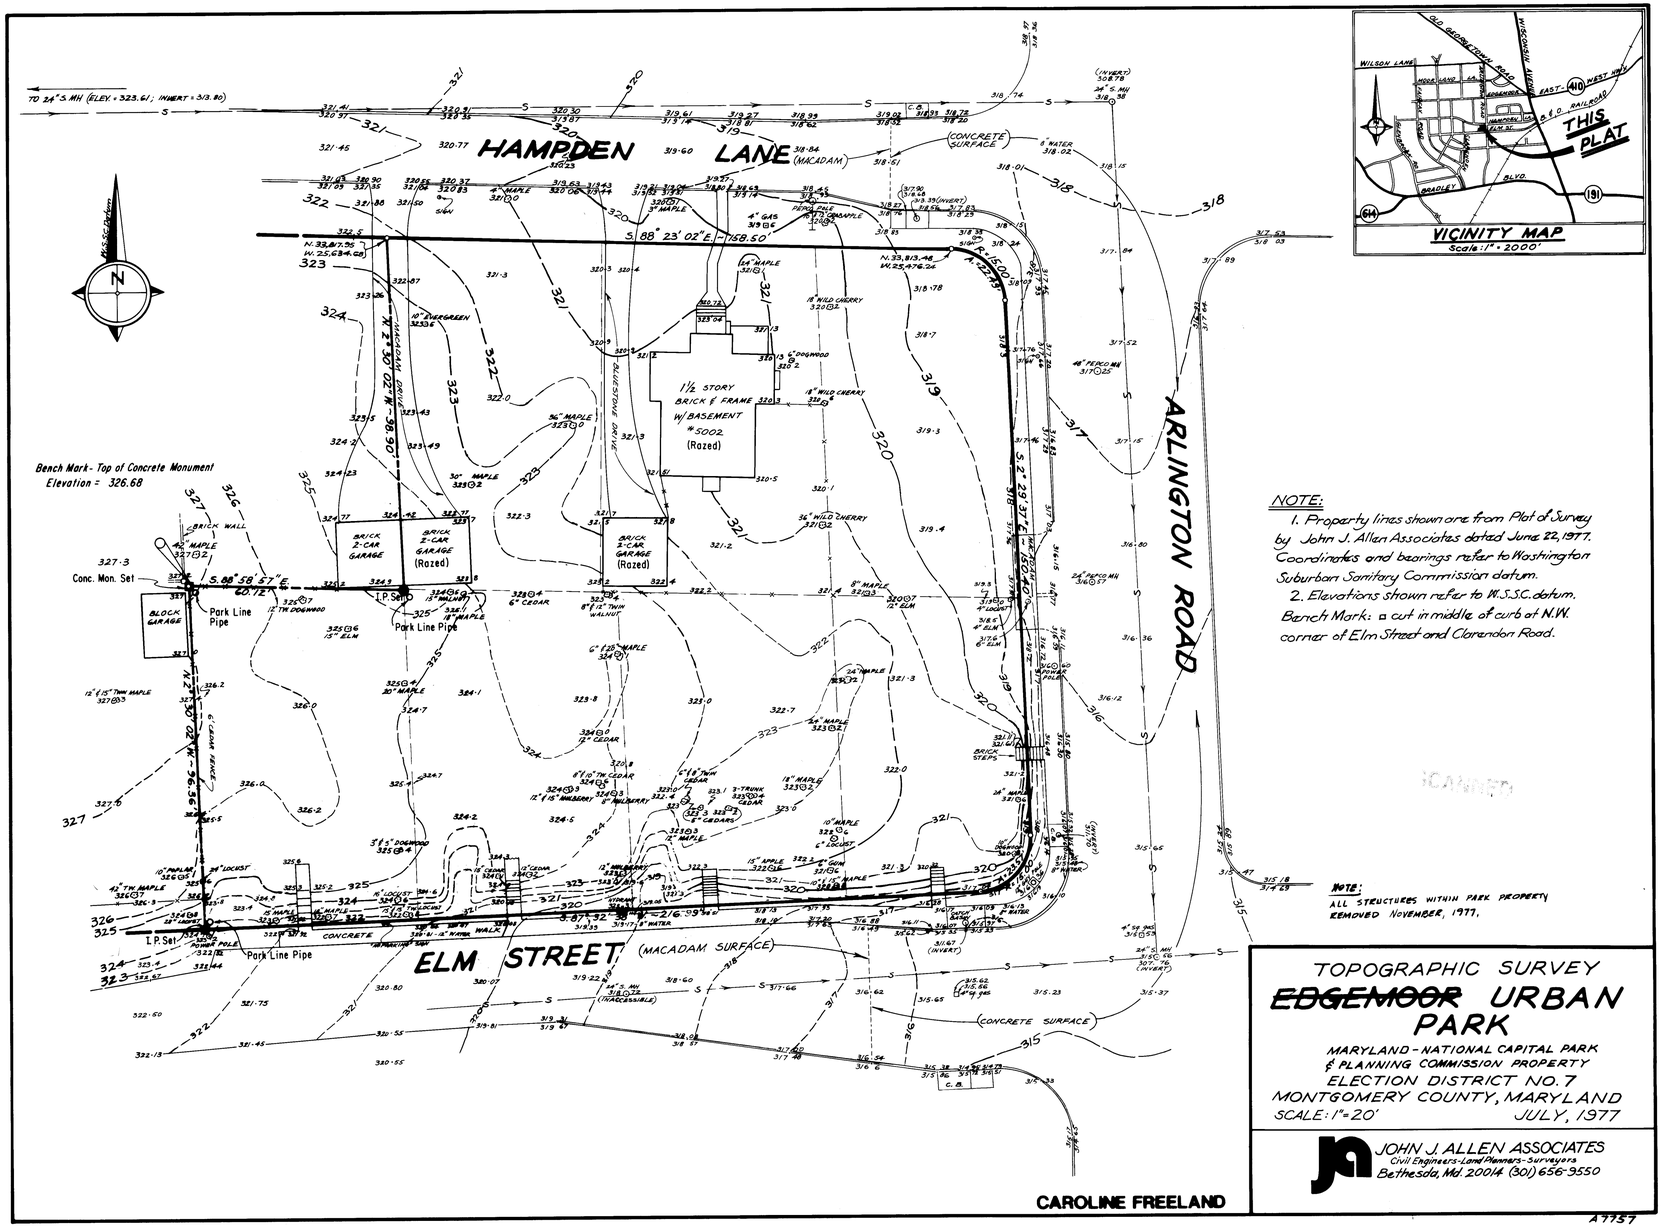

NOTE:
1. Property lines shown are from Plat of Survey by John J. Allen Associates dated June 22, 1977. Coordinates and bearings refer to Washington Suburban Sanitary Commission datum.
2. Elevations shown refer to W.S.S.C. datum. Bench Mark: a cut in middle of curb at N.W. corner of Elm Street and Clarendon Road.

NOTE: ALL STRUCTURES WITHIN PARK PROPERTY REMOVED NOVEMBER, 1977.

TOPOGRAPHIC SURVEY
~~EDGEMOOR~~ URBAN PARK

MARYLAND-NATIONAL CAPITAL PARK & PLANNING COMMISSION PROPERTY
ELECTION DISTRICT NO. 7
MONTGOMERY COUNTY, MARYLAND
SCALE: 1"=20' JULY, 1977

JOHN J. ALLEN ASSOCIATES
Civil Engineers-Land Planners-Surveyors
Bethesda, Md. 20014 (301) 656-9550

CAROLINE FREELAND

A 7757