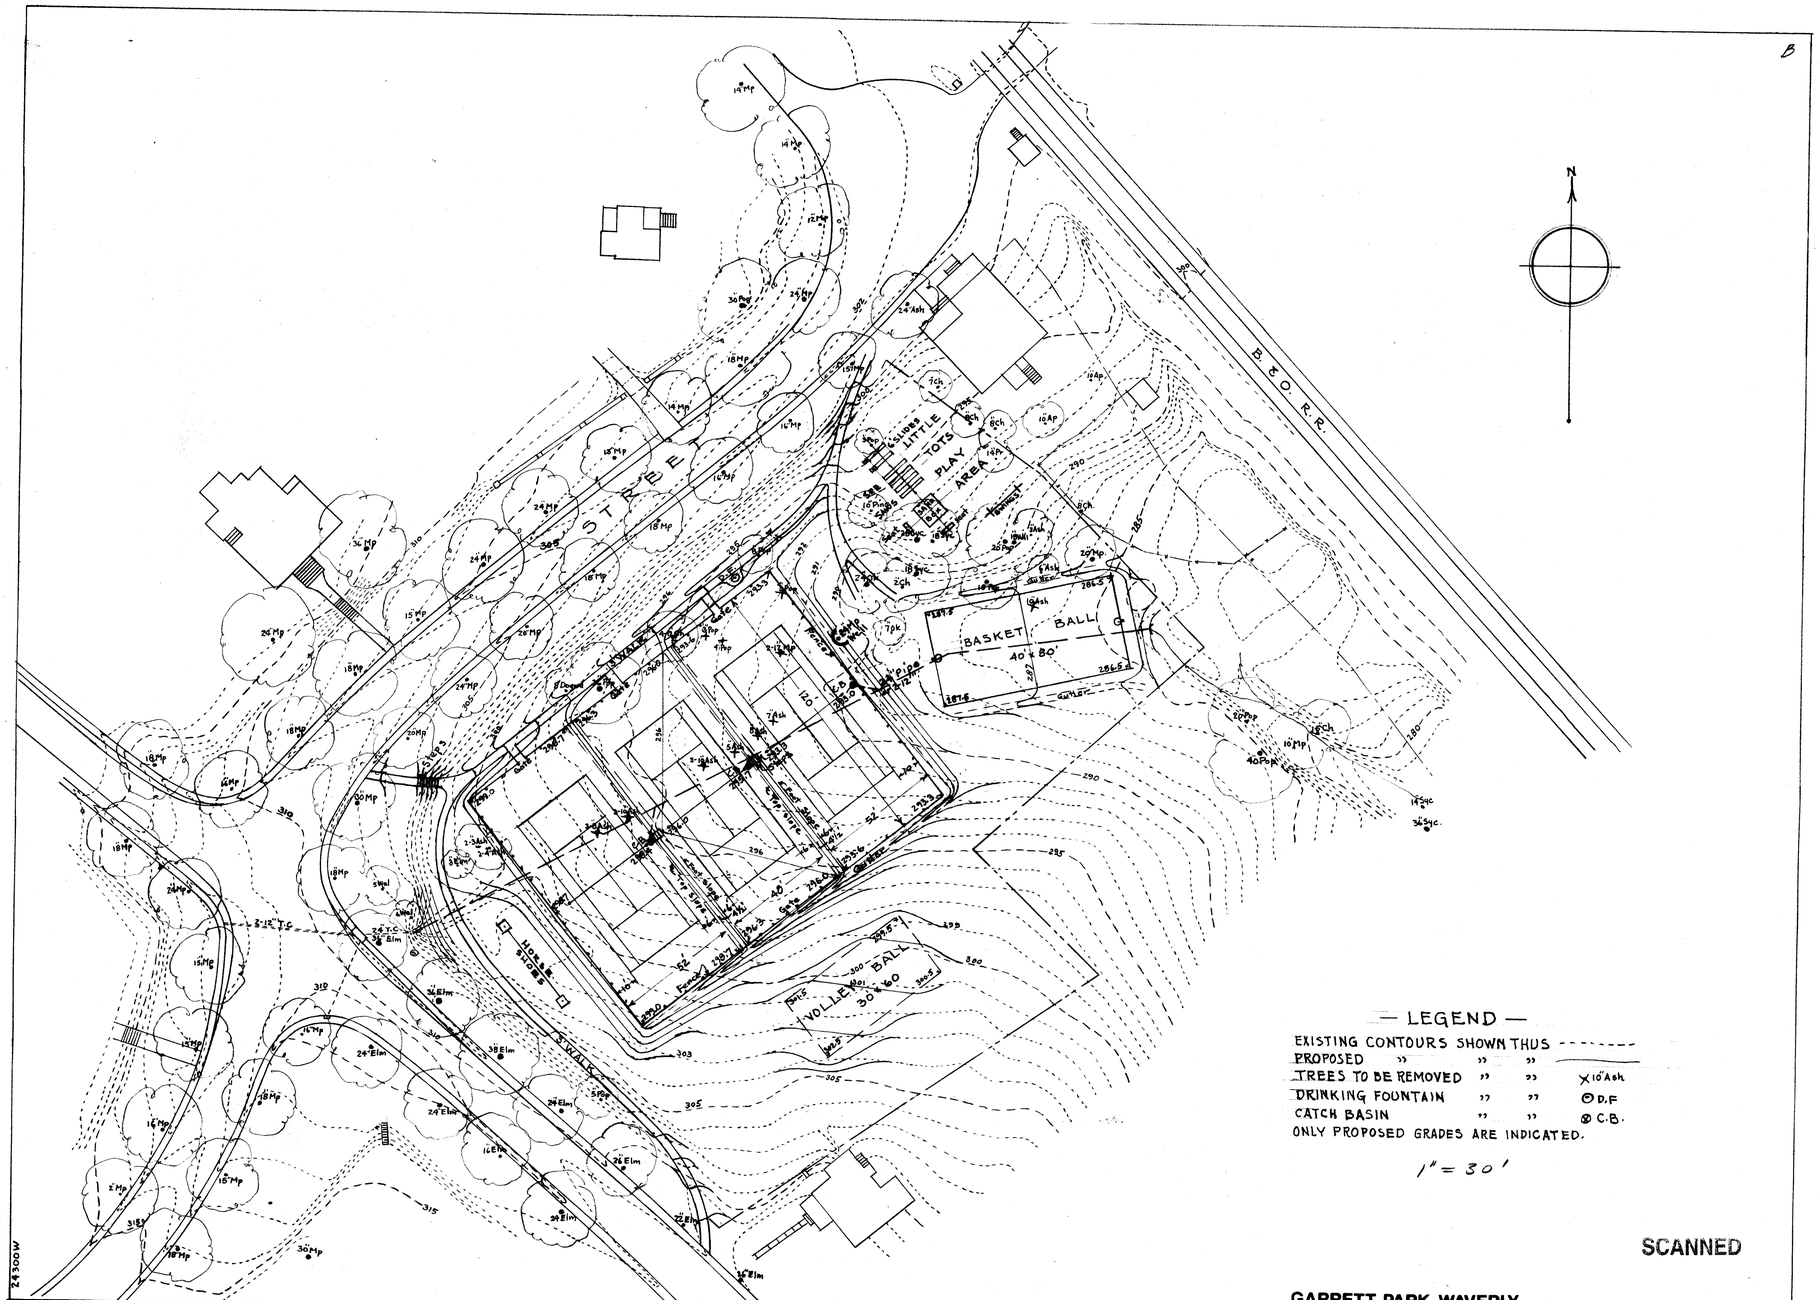
B
N
B & O R.R.
STREET
LITTLE TOTS PLAY AREA
BASKET BALL
40' x 80'
VOLLEY BALL
30' x 60'
HORSE SHOES
SIDEWALK
— LEGEND —
EXISTING CONTOURS SHOWN THUS
PROPOSED " " "
TREES TO BE REMOVED " " X 10" Ash
DRINKING FOUNTAIN " " D.F
CATCH BASIN " " C.B.
ONLY PROPOSED GRADES ARE INDICATED.
1" = 30'
SCANNED
GARRETT PARK-WAVERLY
NEIGHBORHOOD PARK
B 10(#3) 12.3