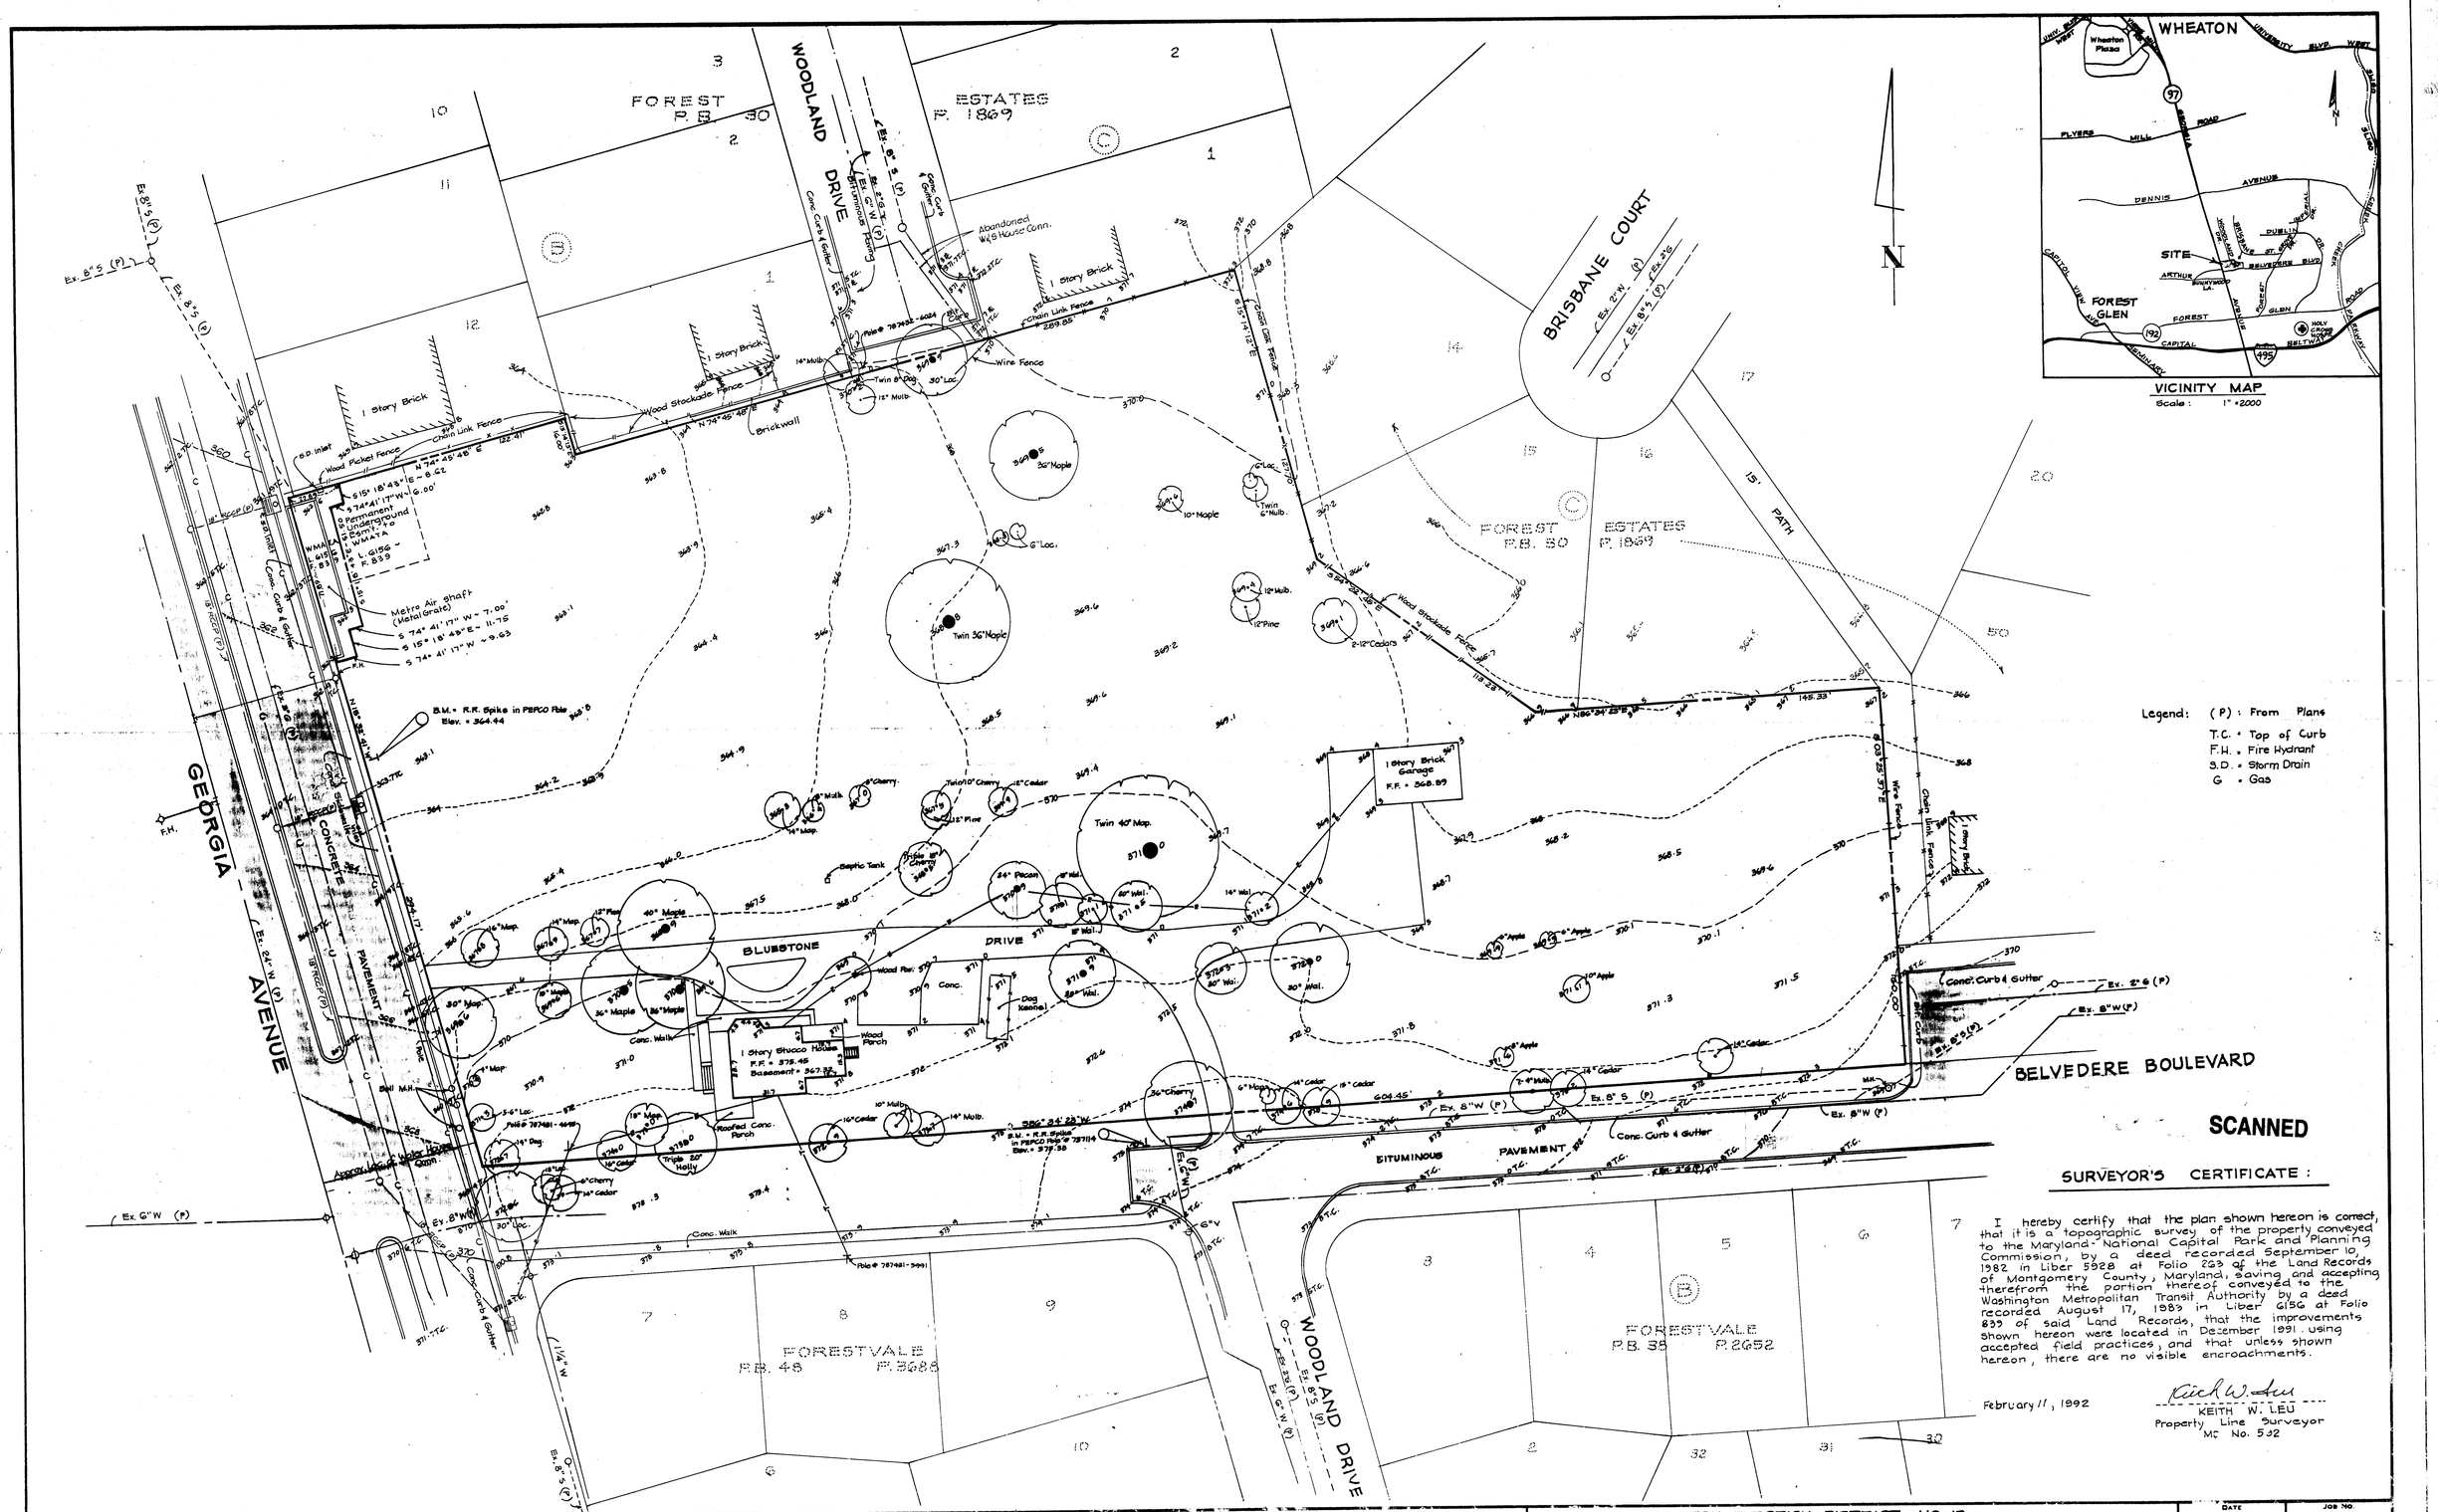

SCANNED

SURVEYOR'S CERTIFICATE :

I hereby certify that the plan shown hereon is correct, that it is a topographic survey of the property conveyed to the Maryland-National Capital Park and Planning Commission, by a deed recorded September 10, 1982 in Liber 5928 at Folio 263 of the Land Records of Montgomery County, Maryland, saving and accepting therefrom the portion thereof conveyed to the Washington Metropolitan Transit Authority by a deed recorded August 17, 1989 in Liber 6156 at Folio 839 of said Land Records, that the improvements shown hereon were located in December 1991 using accepted field practices, and that unless shown hereon, there are no visible encroachments.

February 11, 1992

KEITH W. LEU
Property Line Surveyor
MC No. 532

DATE	REVISION		
		DRAFTING	
		CHECK	
		DESIGN	
		CHECK	

Prepared For:
THE MARYLAND NATIONAL CAPITAL PARK AND PLANNING COMMISSION
9500 Brunett Ave., Silver Spring, Md. 20901
Attn.: Mr. John Birdas

CIVIL ENGINEERS ■ LAND PLANNERS ■ LAND SURVEYORS
OYSTER, IMUS AND PETZOLD, INC.
2419 REEDIE DRIVE ■ WHEATON ■ MARYLAND ■ 946-3011

PLAT OF TOPOGRAPHIC SURVEY

WHEATON ELECTION DISTRICT NO. 13
GENERAL GETTY NEIGHBORHOOD PARK
Montgomery County, Maryland

DATE	JOB NO.
January 1992	1386 Q-1
SCALE 1" = 30'	SHEET NO. 1 of 1