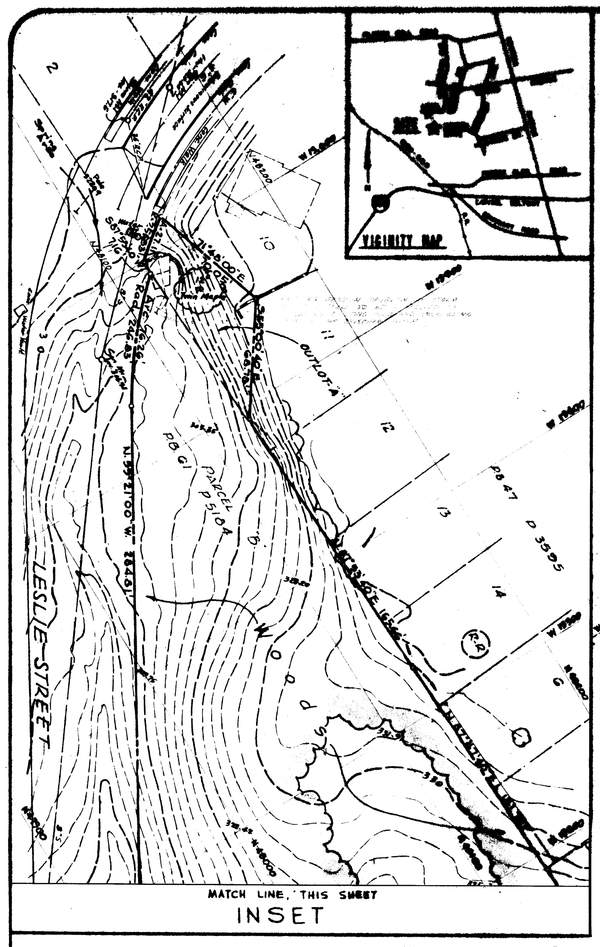

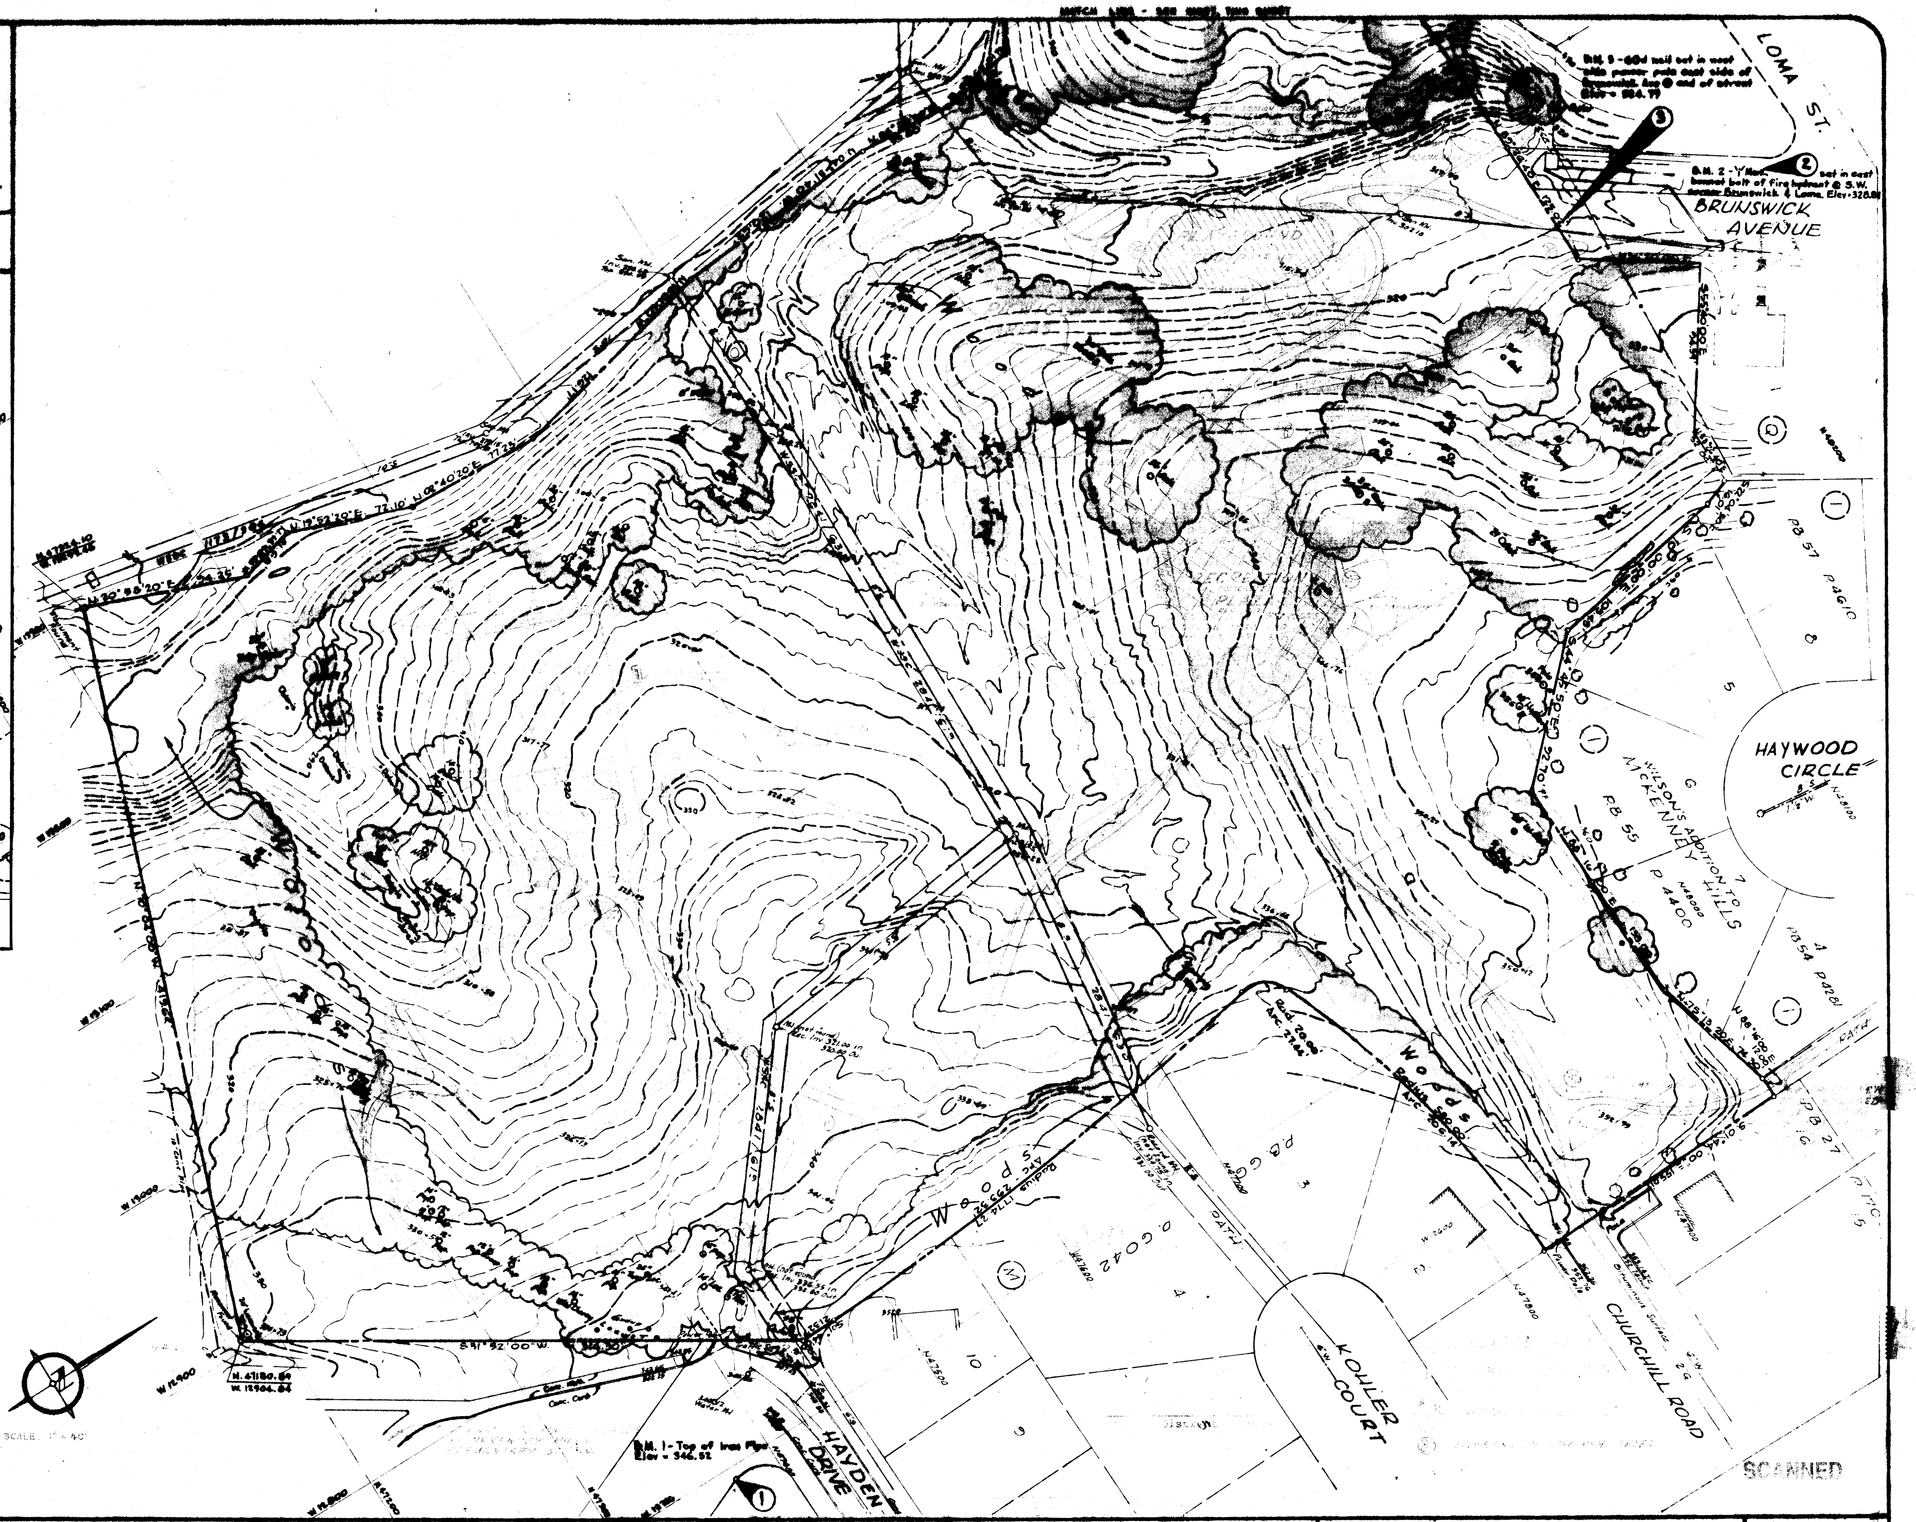

SCALE: as shown

DESIGN: _____ LANDSCAPE ARCHITECT DATE

_____ ENGINEER DATE

THE MARYLAND NATIONAL CAPITAL PARK AND PLANNING COMMISSION

Mc KENNEY HILLS LOCAL PARK

DEPARTMENT OF PARKS

APPROVAL:

_____ CHIEF LANDSCAPE ARCHITECT DATE

_____ ASSOCIATE DIRECTOR OF PARKS DATE

_____ DIRECTOR OF PARKS DATE

_____ EXECUTIVE DIRECTOR DATE