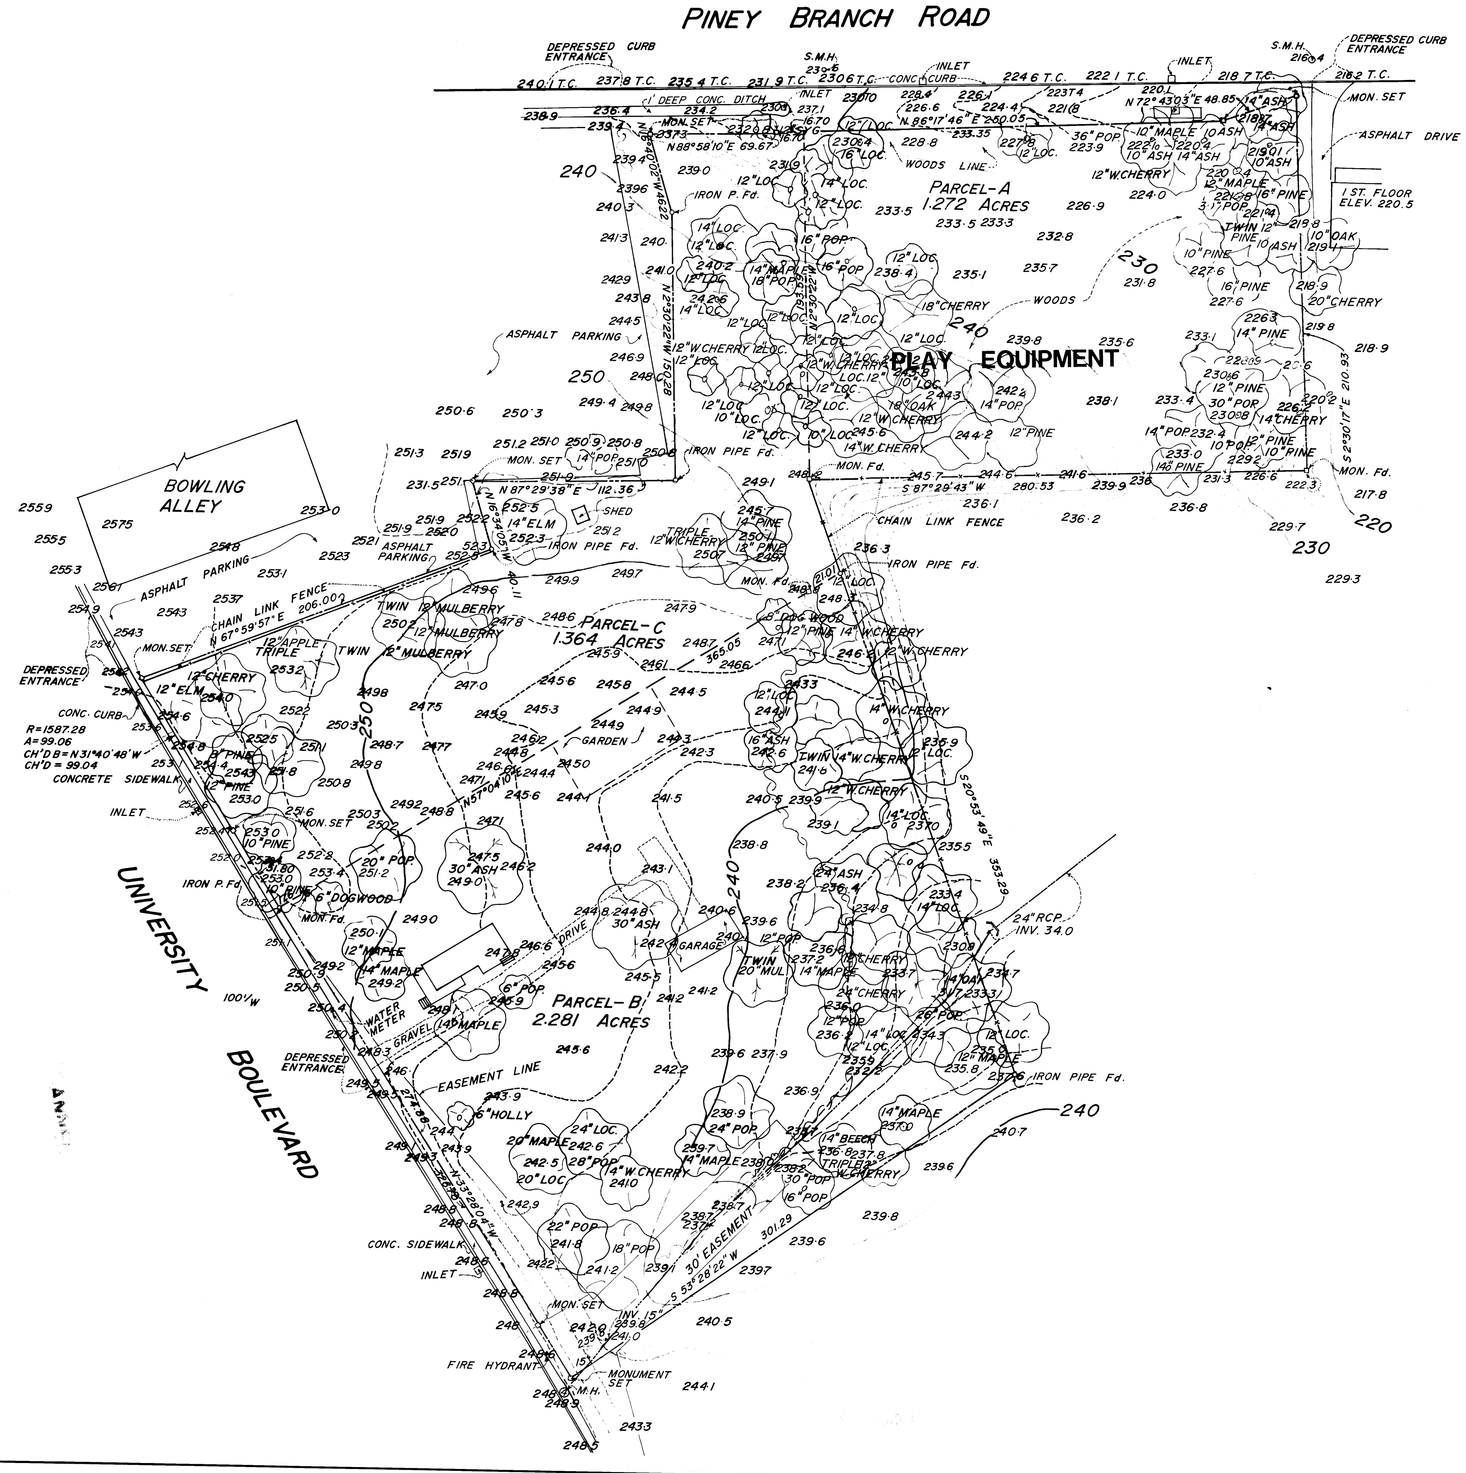

Wallace R. Amos and Associates Ltd.
Land Surveyors
9525 Georgia Avenue
Silver Spring, Maryland 20910
585-9700

TOPOGRAPHIC SURVEY
PARCELS A, B & C
NEW HAMPSHIRE ESTATES ~~LOCAL~~ ~~PARK~~
(MEED'S PROPERTY)
MONTGOMERY COUNTY, MARYLAND
SCALE 1" = 40' SEPT-1971

NEIGHBORHOOD PARK

DATE	REVISIONS	JOB NO. 2723
		PLAT NO.
		FILE NO.