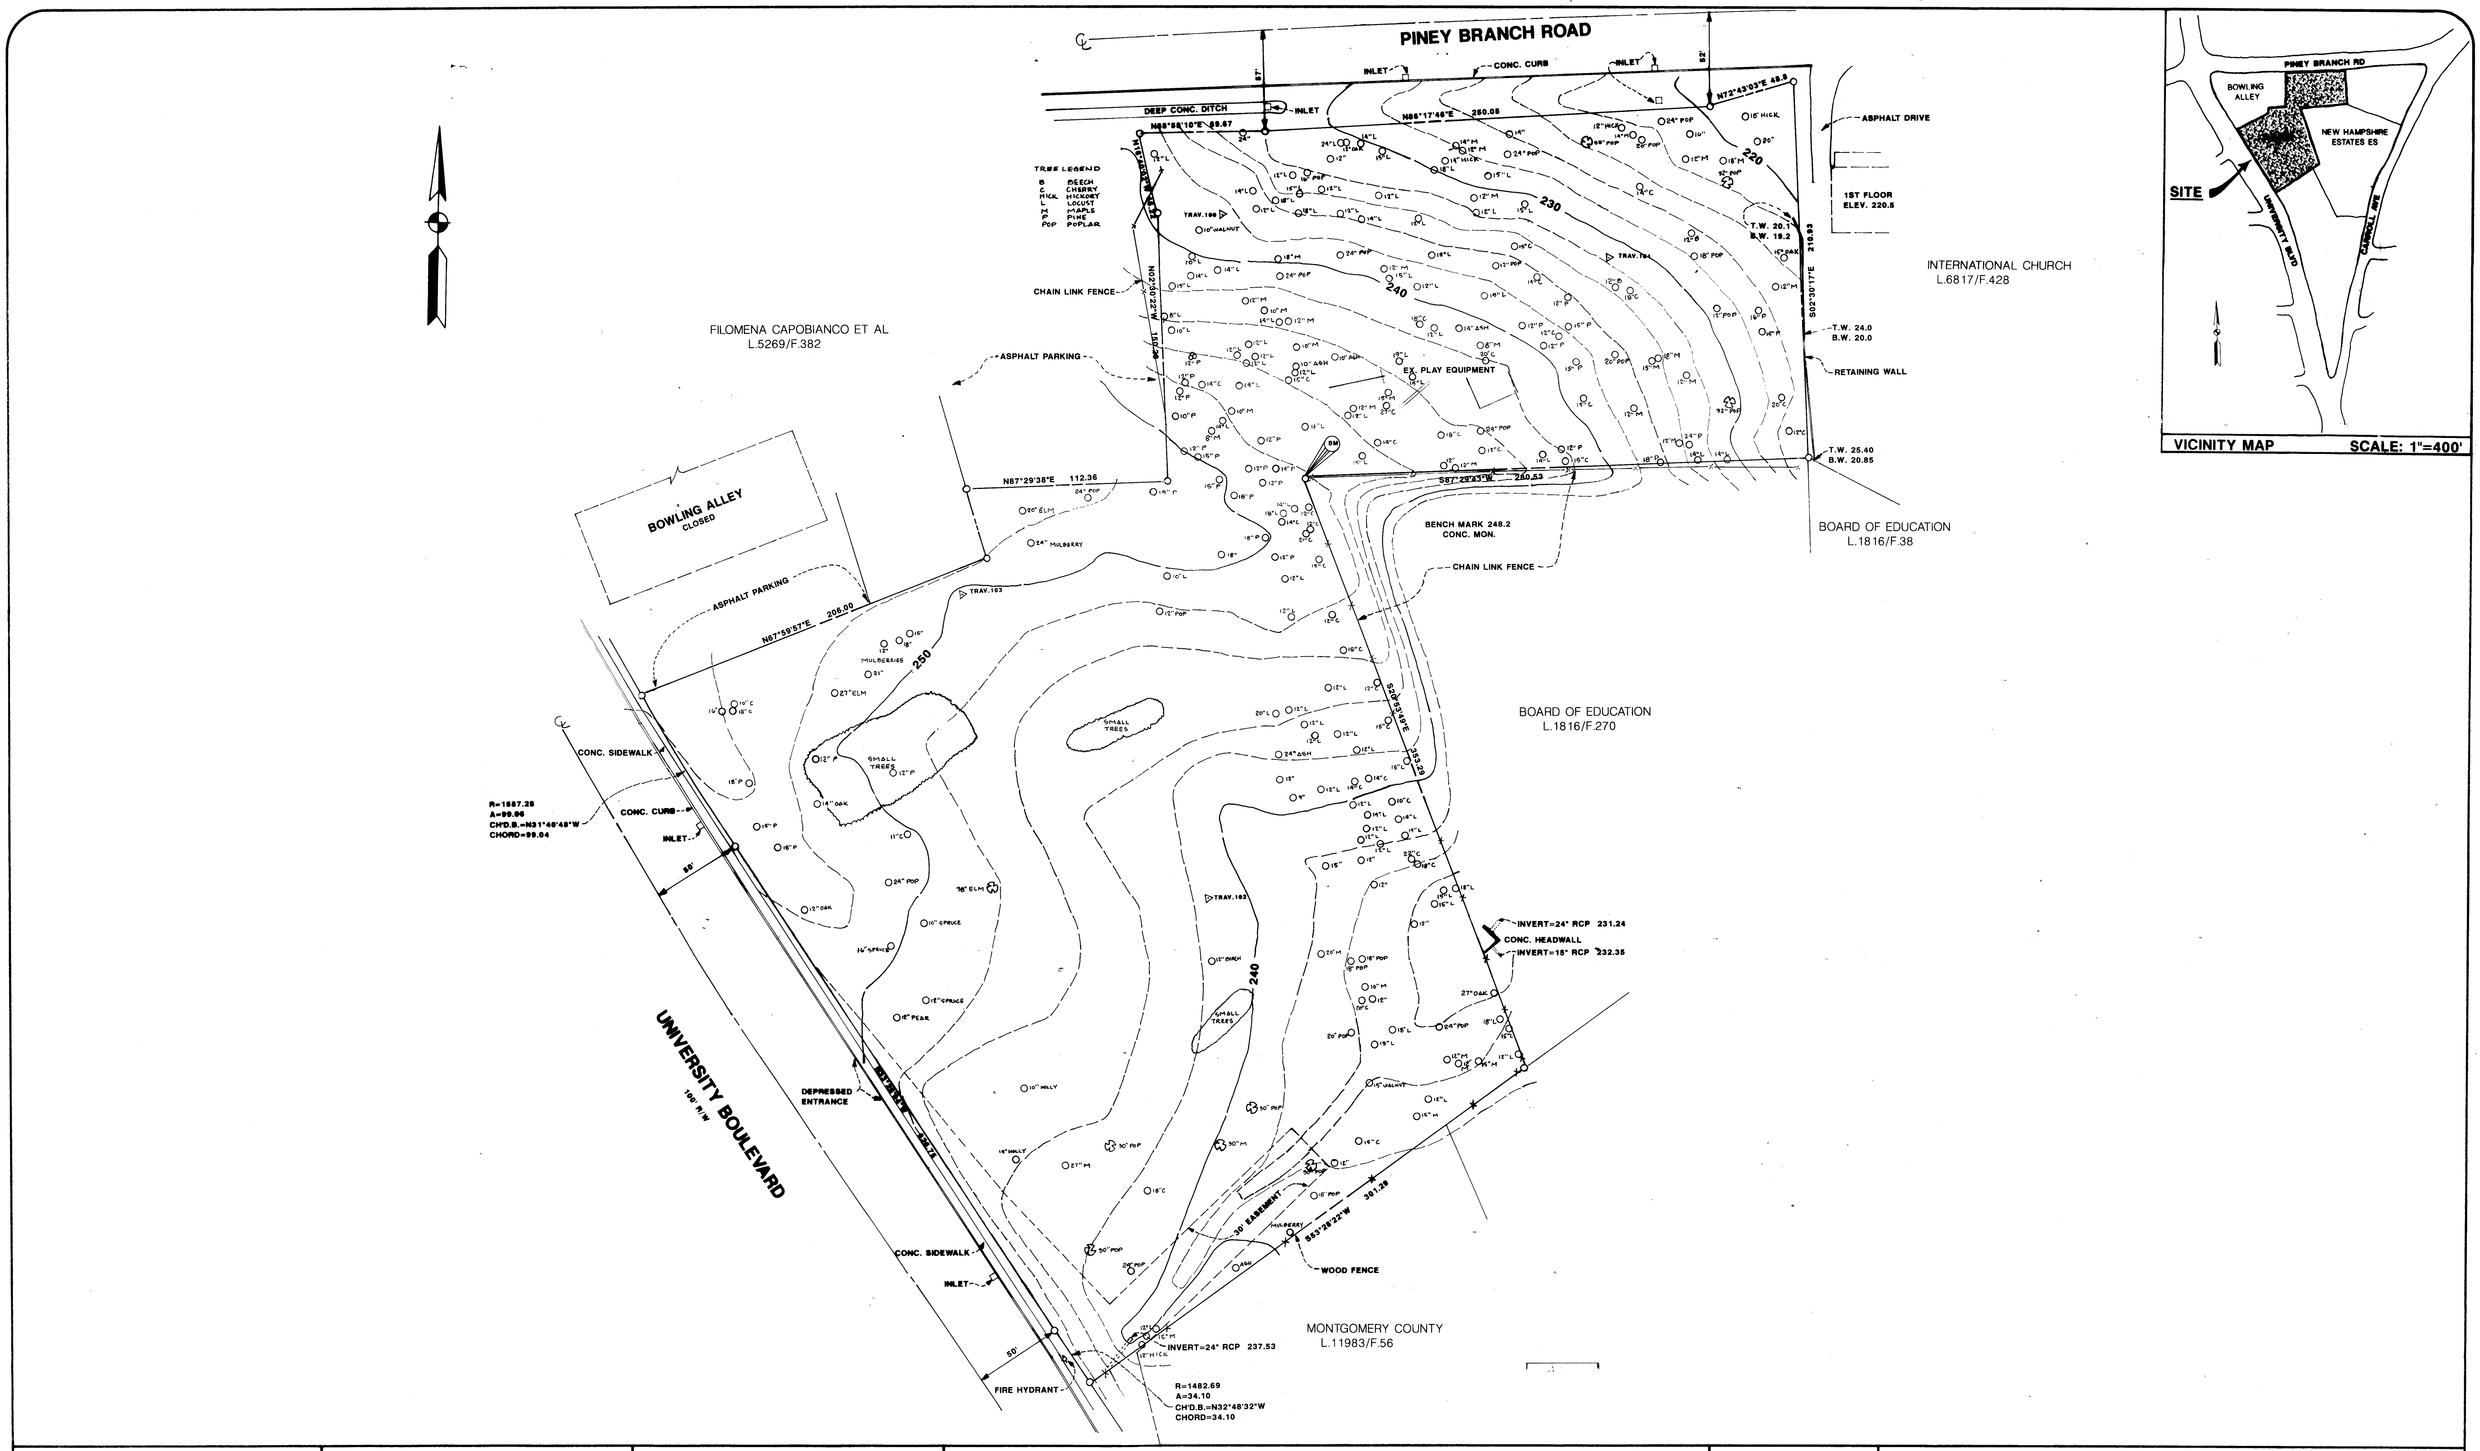

design	review and approval	review and comment			
landscape architect date	chief of park planning and development date	date	The Maryland-National Capital Park and Planning Commission Department of Parks/Montgomery County	scale: 1"=40'	project: **NEW HAMPSHIRE ESTATES NEIGHBORHOOD PARK**
architect date	region chief date	date	Parkside Headquarters 9500 Brunett Avenue Silver Spring, Maryland 20901 (301) 495-2535		**PARCELS 15 & 150** **LIBER/FOLIO: 4807/723** **PARCEL 120** **LIBER/FOLIO: 5273/875** **TOTAL ACREAGE: 4.94**
engineer date	approved by montgomery county park commission date	date			
Elsie Rhydoroff 8.9.94 drawn by date		date		date:	sheet **3** of