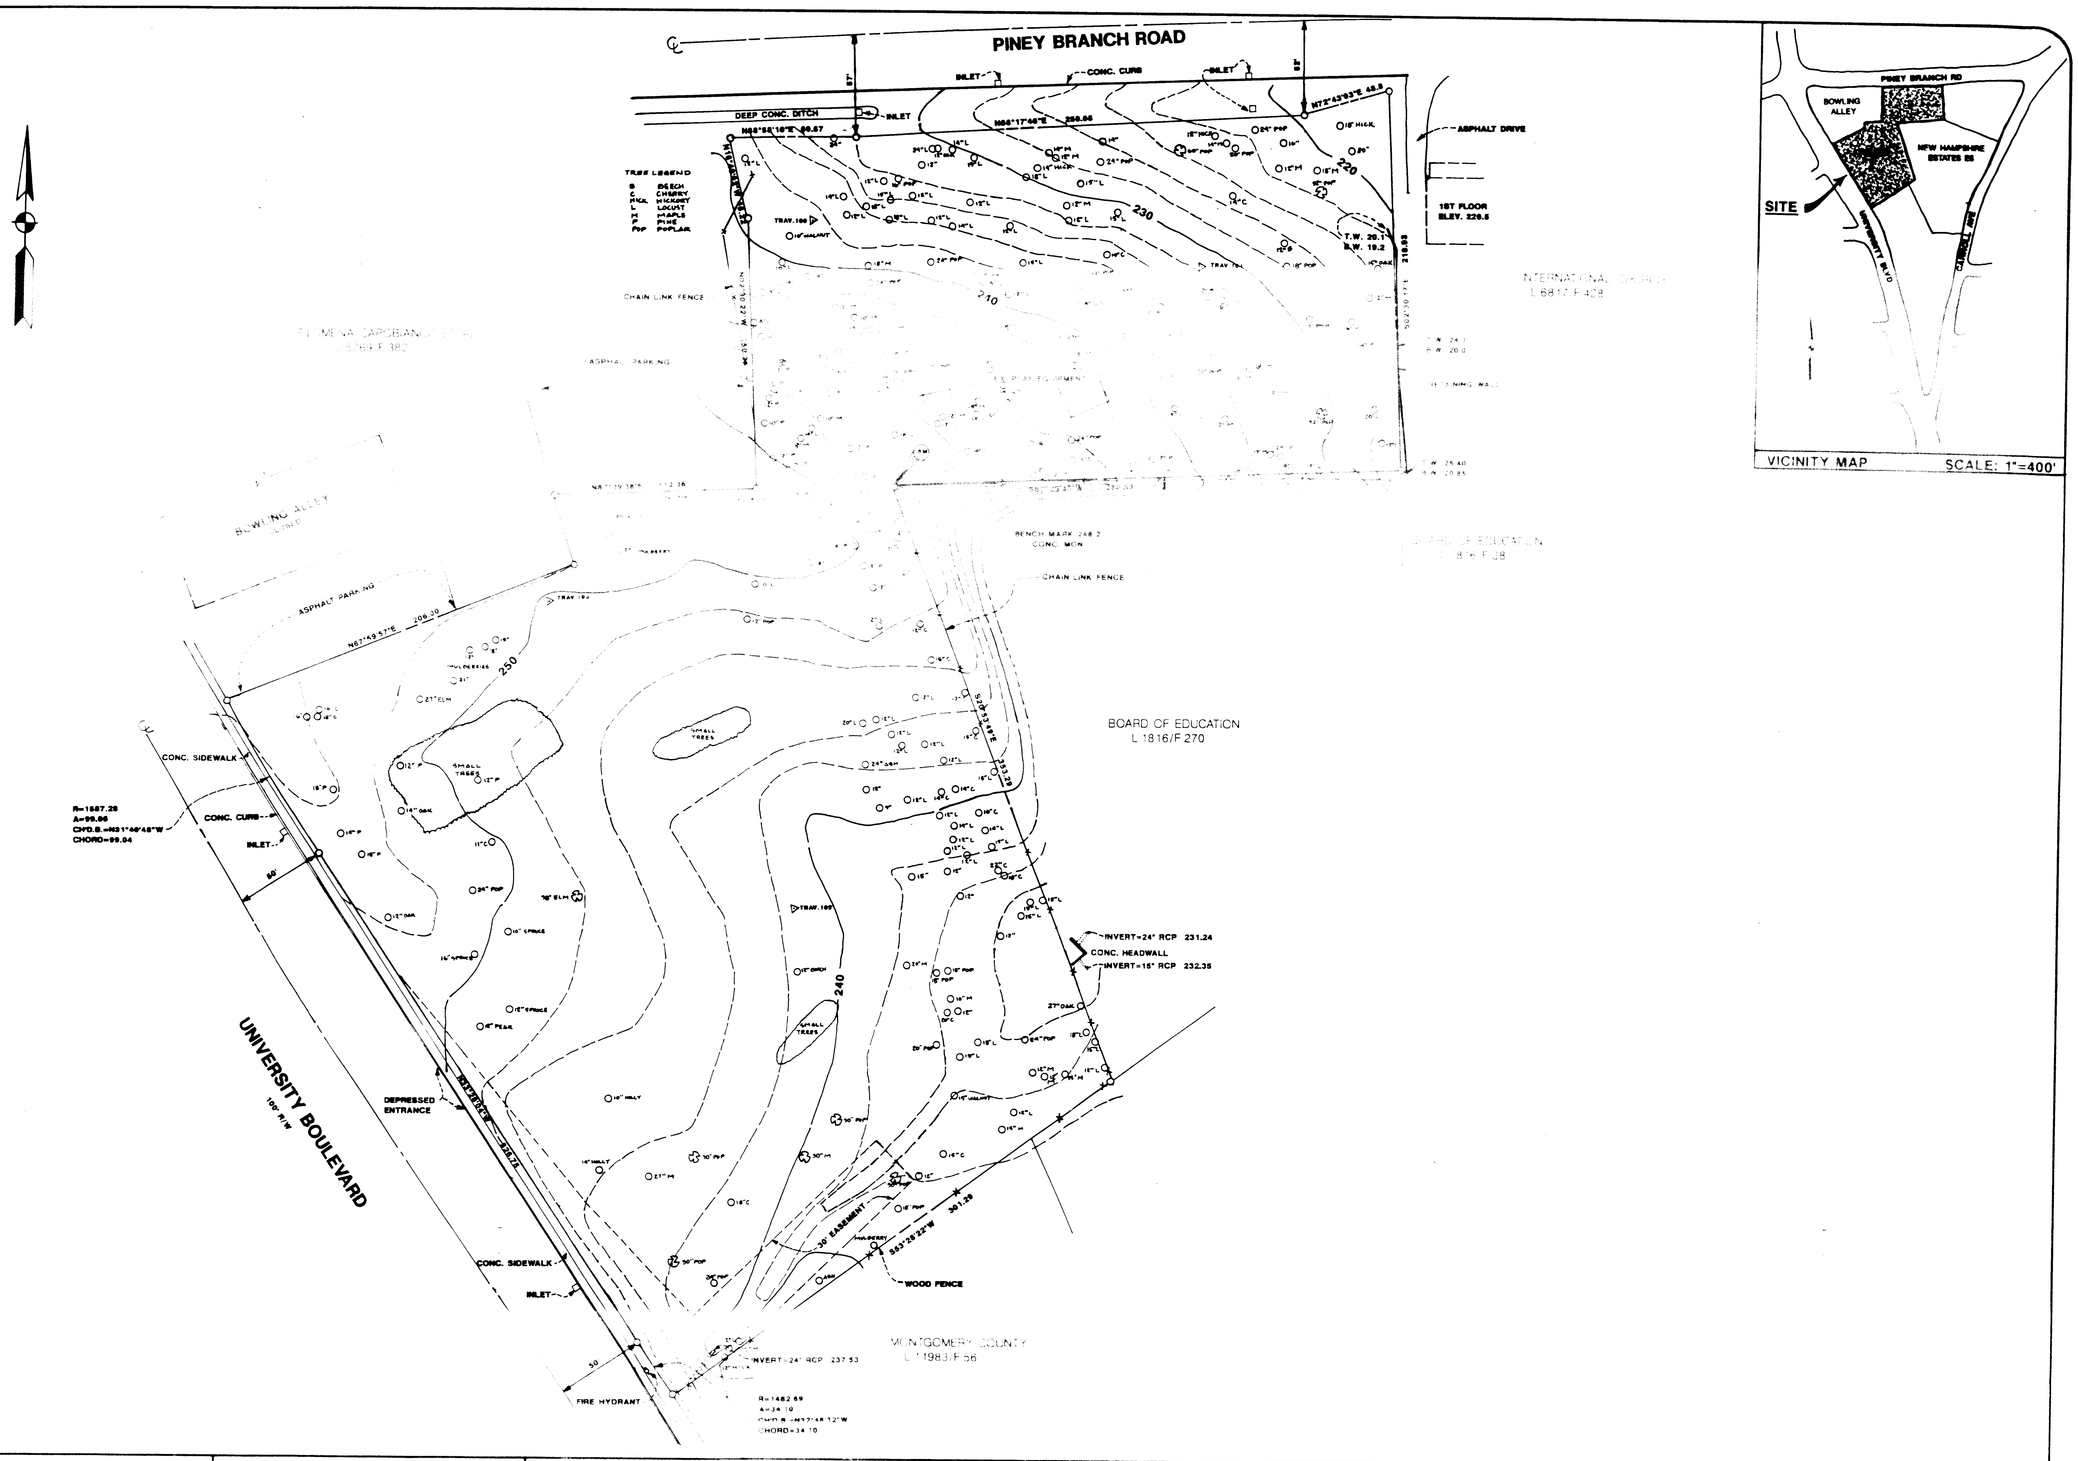

design	review and approval	review and comment	The Maryland-National Capital Park and Planning Commission Department of Parks, Montgomery County Parkside Headquarters 9500 Brunett Avenue Silver Spring, Maryland 20901 (301) 495-2535		project: **NEW HAMPSHIRE ESTATES NEIGHBORHOOD PARK**
Chuck Shipworth 8.9.94 date	approved by Montgomery County Planning Commission date	date date date date		scale: **1"=40'**	**PARCELS 15 & 150** LIBER/FOLIO: 4807/723 **PARCEL 120** LIBER/FOLIO: 5273/875 **TOTAL ACREAGE: 4.94** date: sheet of