


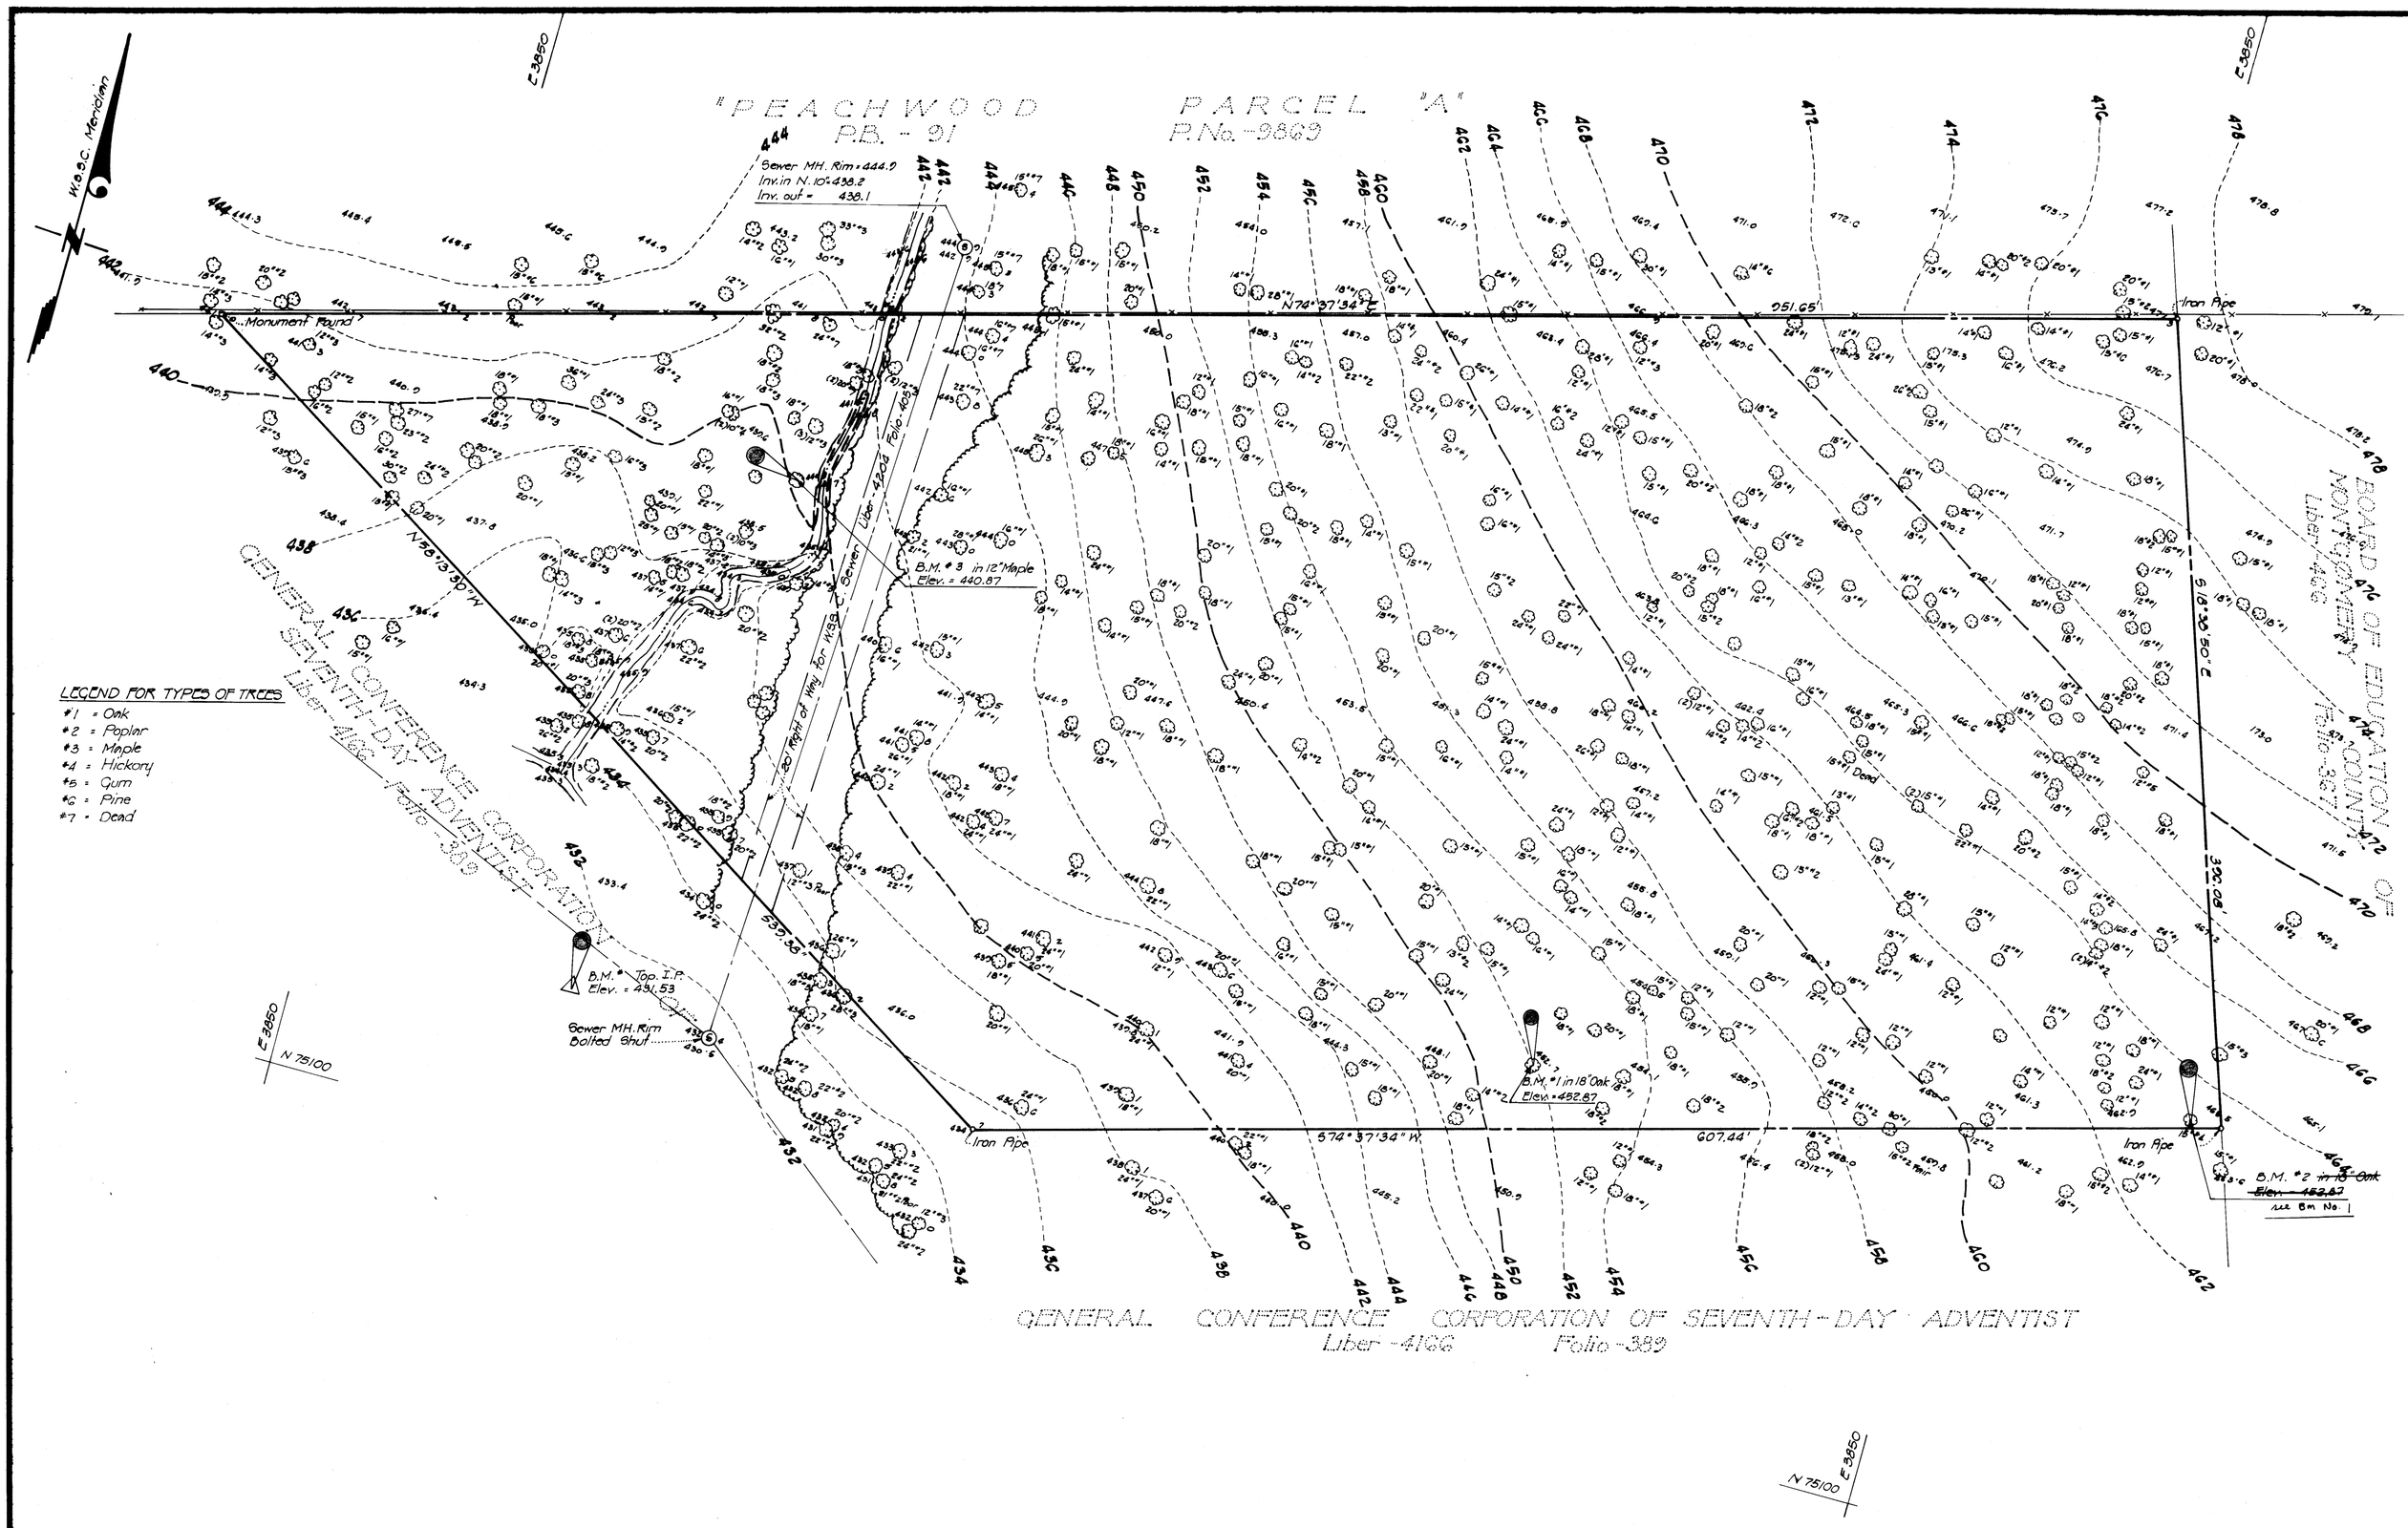


VICINITY MAP
Scale: 1" = 2000'

NOTES:

1. Total area in this parcel is 308,255 Sq. Ft. or 7.0766 Acres.
2. Elevation based on WSSC Datum 2 foot contour interval.

SCANNED

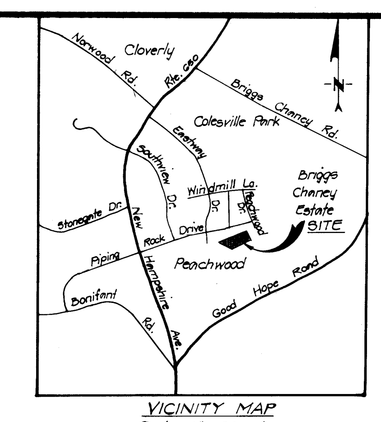NEIGHBORHOOD PARK

**GREENHORNE & O'MARA, INC.**
ENGINEERS · ARCHITECTS · PLANNERS · SURVEYORS
6715 KENILWORTH AVE., RIVERDALE, MD.
301/277-2121 20840

TOPOGRAPHIC SURVEY OF

# PEACHWOOD PARK SCHOOL ADDITION

COLESVILLE ELECTION DISTRICT No. 5
MONTGOMERY COUNTY, MARYLAND

| | | |
|---|---|---|
| DESIGN | | |
| E.D.D. DRAWN | SCALE 1" = 40' | |
| CHECKED | SHEET No. 1 OF 1 | |
| Aug. 1976 DATE | 173841 JOB No. | 5049-X-00-01 FILE No. |