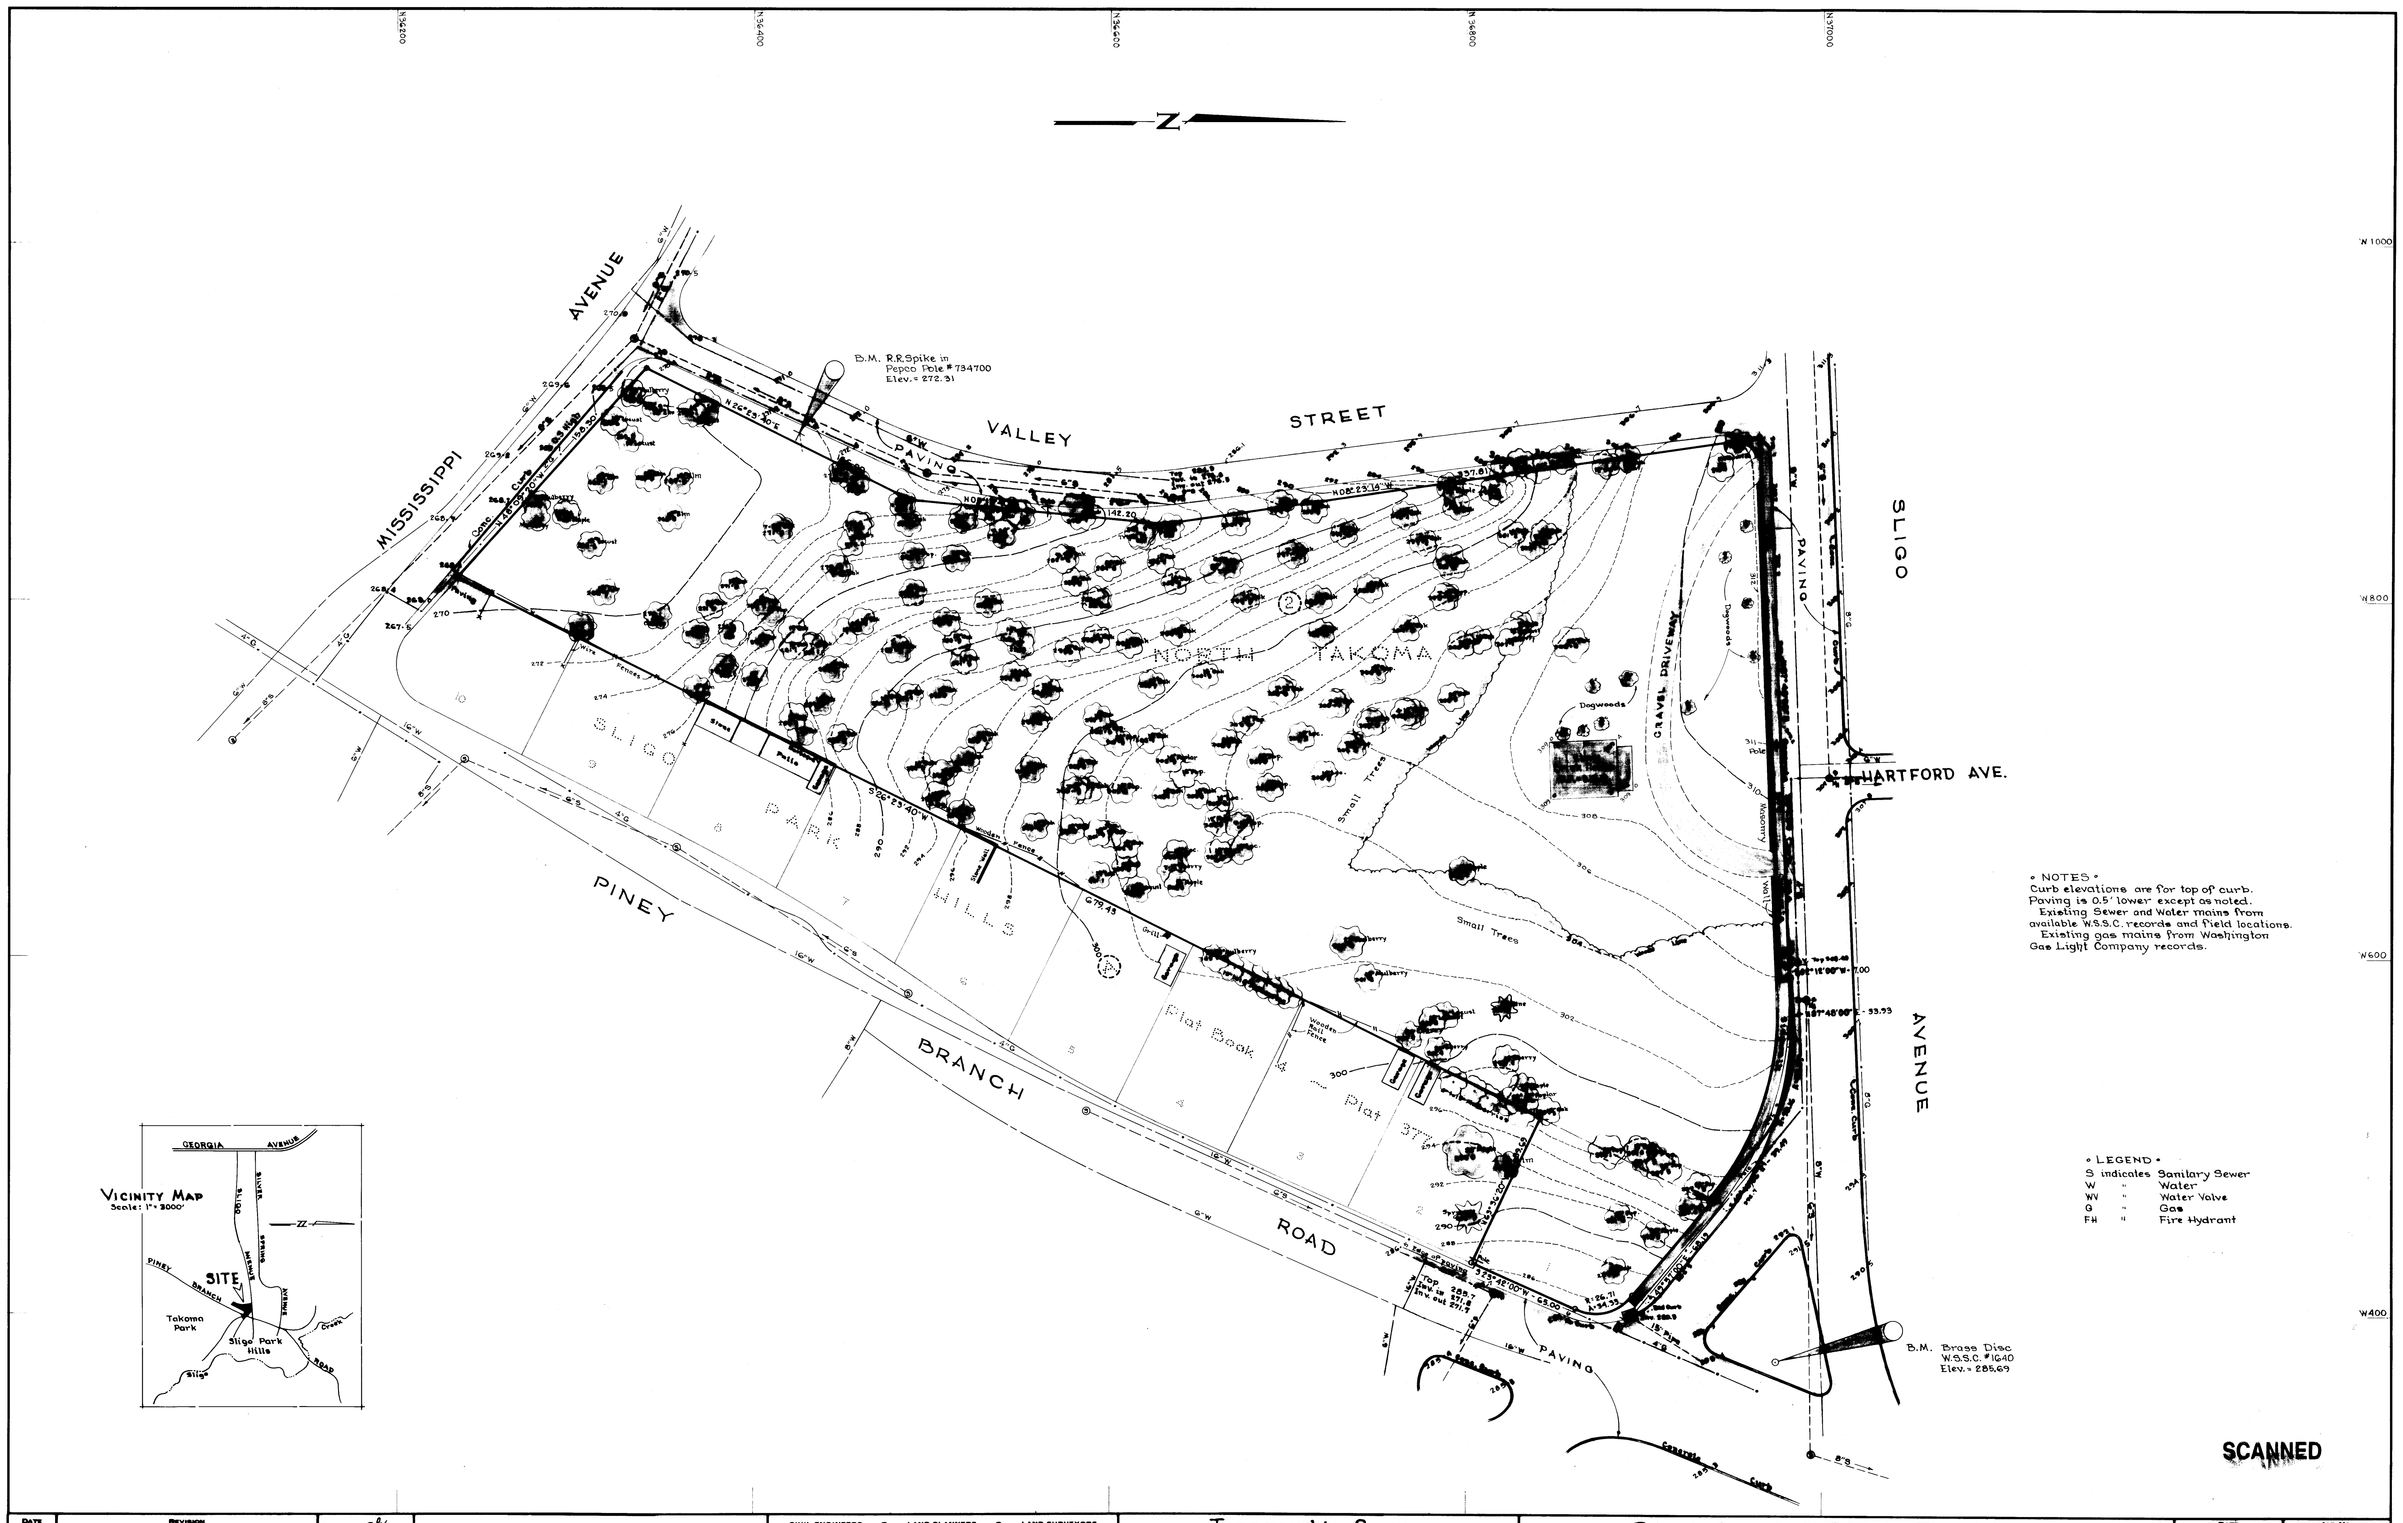

• NOTES •
Curb elevations are for top of curb.
Paving is 0.5' lower except as noted.
Existing Sewer and Water mains from available W.S.S.C. records and field locations.
Existing gas mains from Washington Gas Light Company records.

• LEGEND •

S	indicates	Sanitary Sewer
W	"	Water
WV	"	Water Valve
G	"	Gas
FH	"	Fire Hydrant

SCANNED

DATE	REVISION	DRAFTING:	Van Vleck Property	CIVIL ENGINEERS ■ LAND PLANNERS ■ LAND SURVEYORS OYSTER, IMUS AND ASSOCIATES INC. 2419 REEDIE DRIVE ■ WHEATON ■ MARYLAND ■ 949-2511	Topographic Survey Sligo Avenue ~~Urban Park~~	Block 2 ~ NORTH TAKOMA & Lot 1, Block A ~ SLIGO PARK HILLS Election District 13 ~ Montgomery County, Maryland	DATE July, 1972	JOB NO. 1G58-C-2
		CHECK: PKM					SCALE 1" = 40' C.I. = 2'	SHEET NO. 1 of 1
		DESIGN:						
		CHECK:						

SLIGO AVE. NEIGHBORHOOD PARK