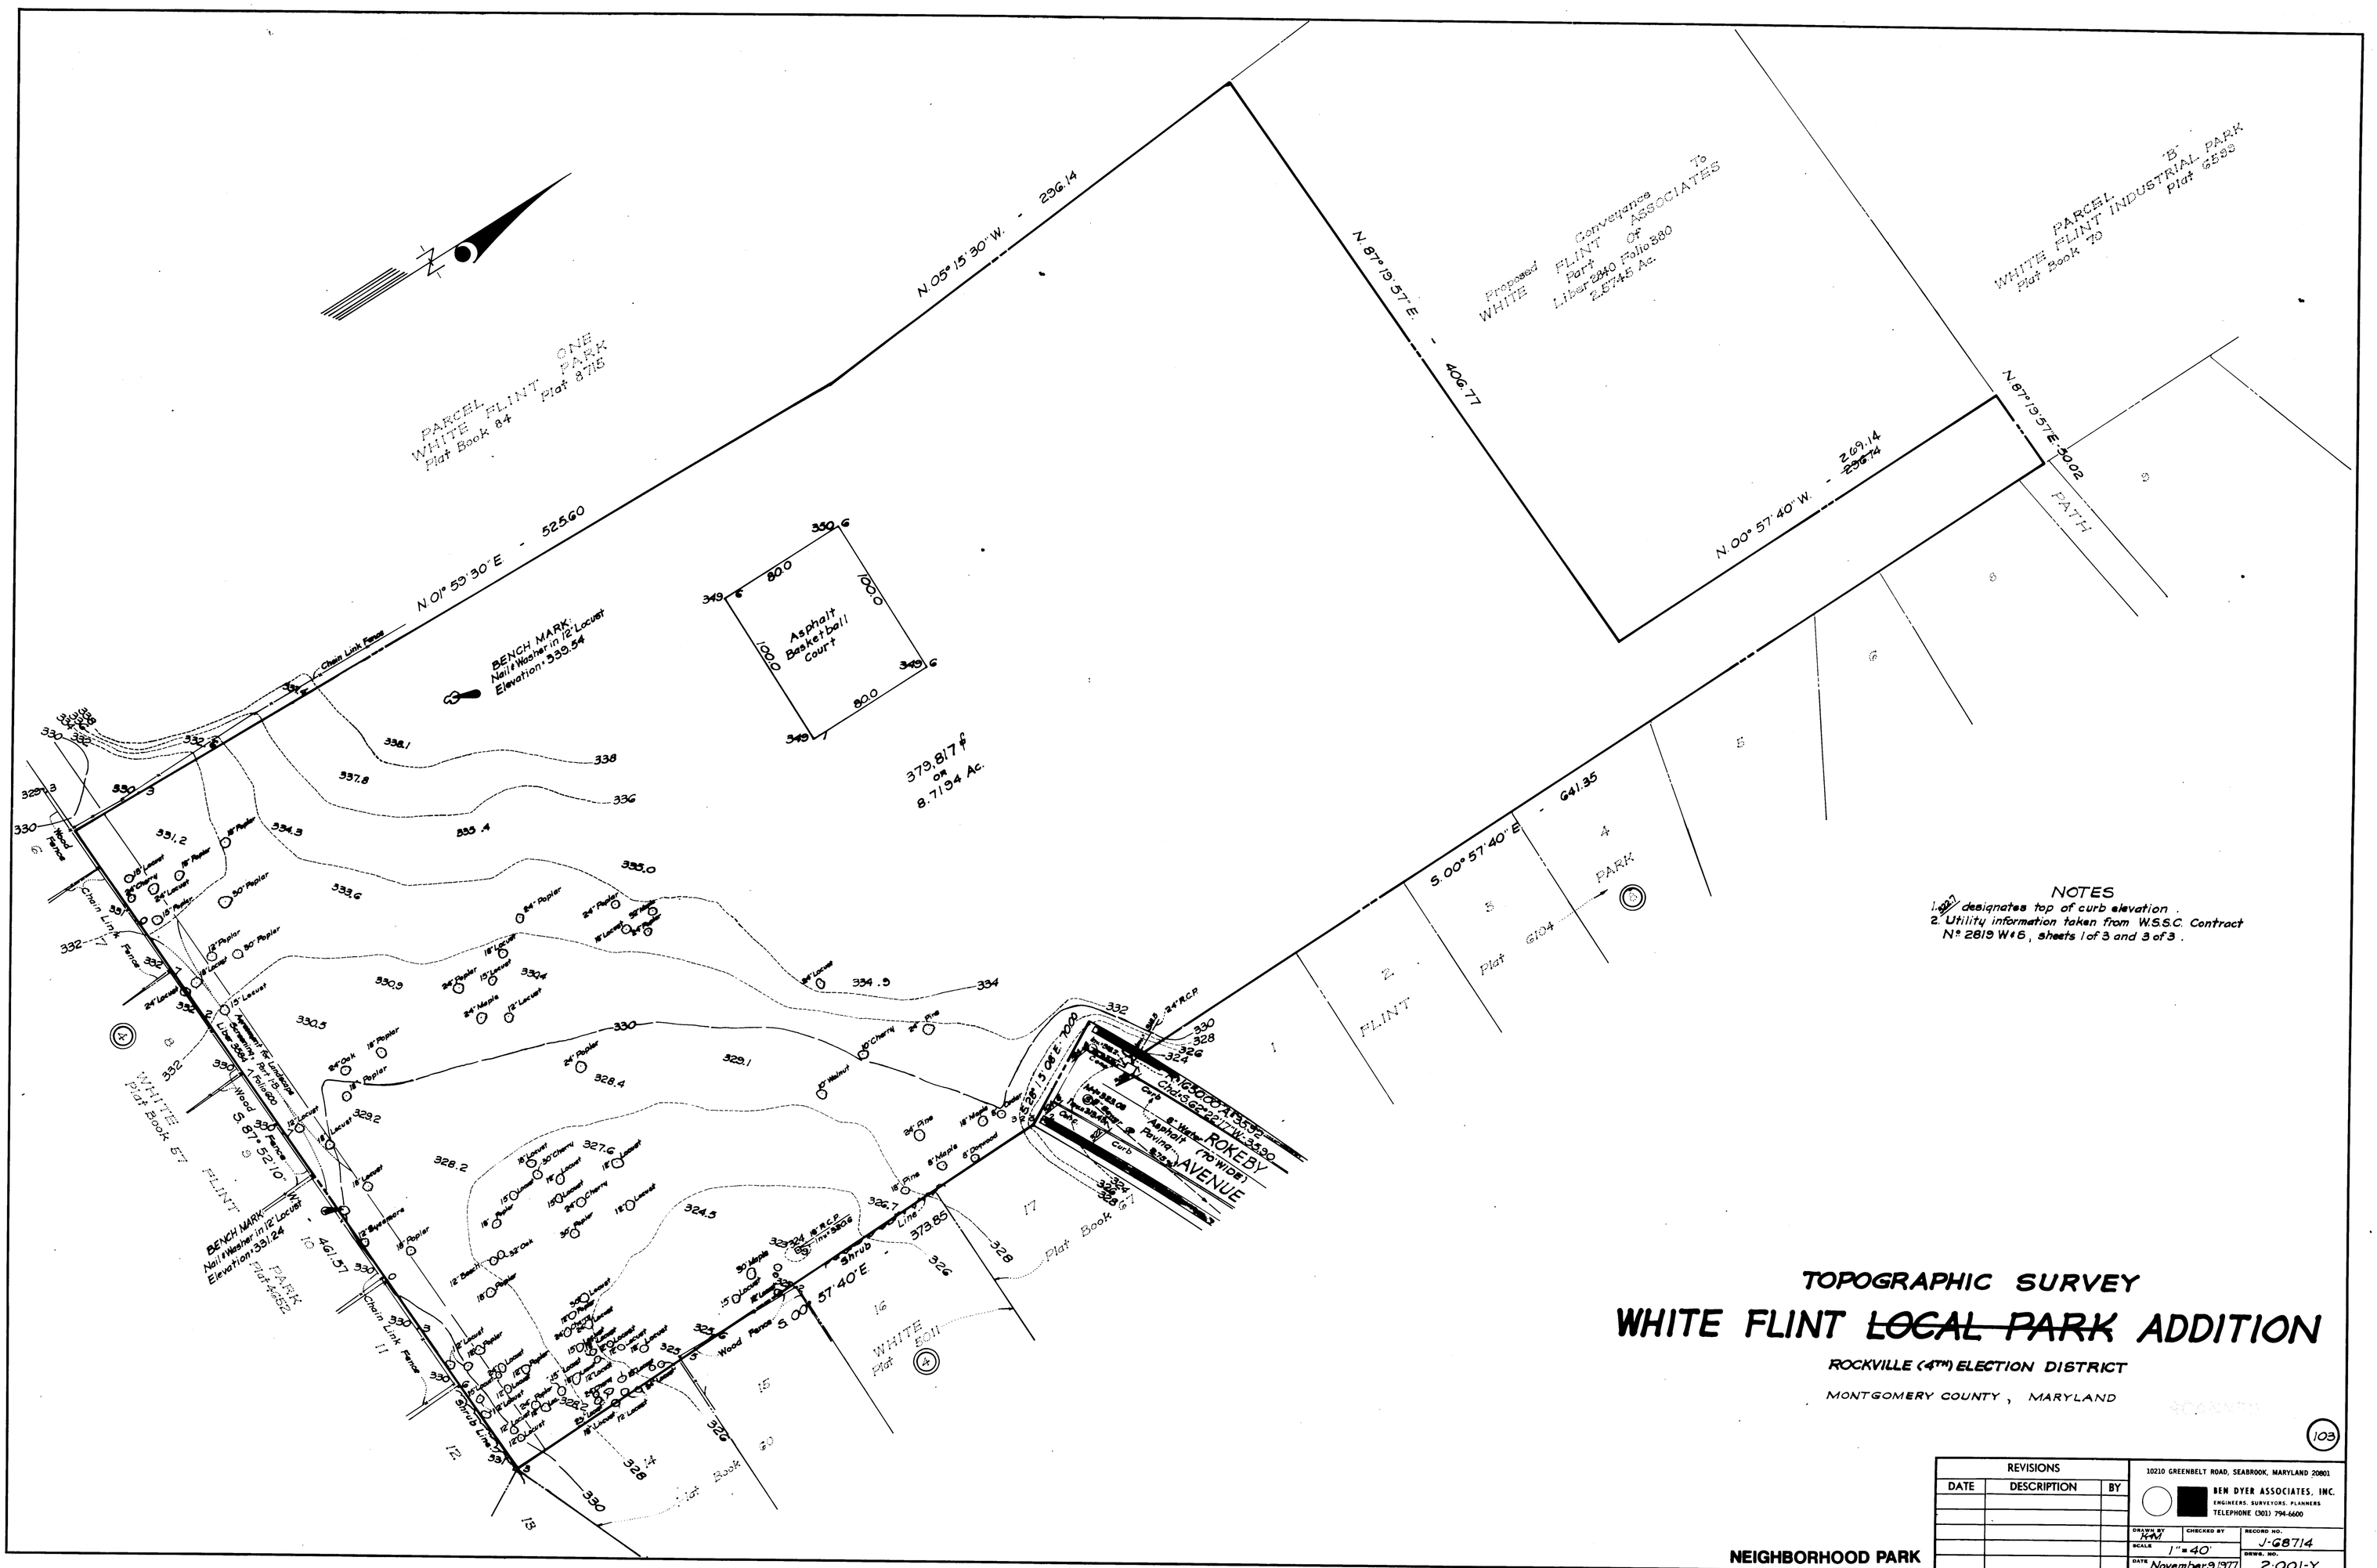

NOTES

1. 332.1 designates top of curb elevation.
2. Utility information taken from W.S.S.C. Contract No. 2819 W-15, sheets 1 of 3 and 3 of 3.

TOPOGRAPHIC SURVEY

WHITE FLINT ~~LOCAL PARK~~ ADDITION

ROCKVILLE (4TH) ELECTION DISTRICT

MONTGOMERY COUNTY, MARYLAND

103

NEIGHBORHOOD PARK

REVISIONS		
DATE	DESCRIPTION	BY

10210 GREENBELT ROAD, SEABROOK, MARYLAND 20801

BEN DYER ASSOCIATES, INC.
ENGINEERS. SURVEYORS. PLANNERS
TELEPHONE (301) 794-6600

DRAWN BY KAM	CHECKED BY	RECORD NO. J-68714
SCALE 1" = 40'		DRWG. NO. 2-001-Y
DATE November 9, 1977		

12803