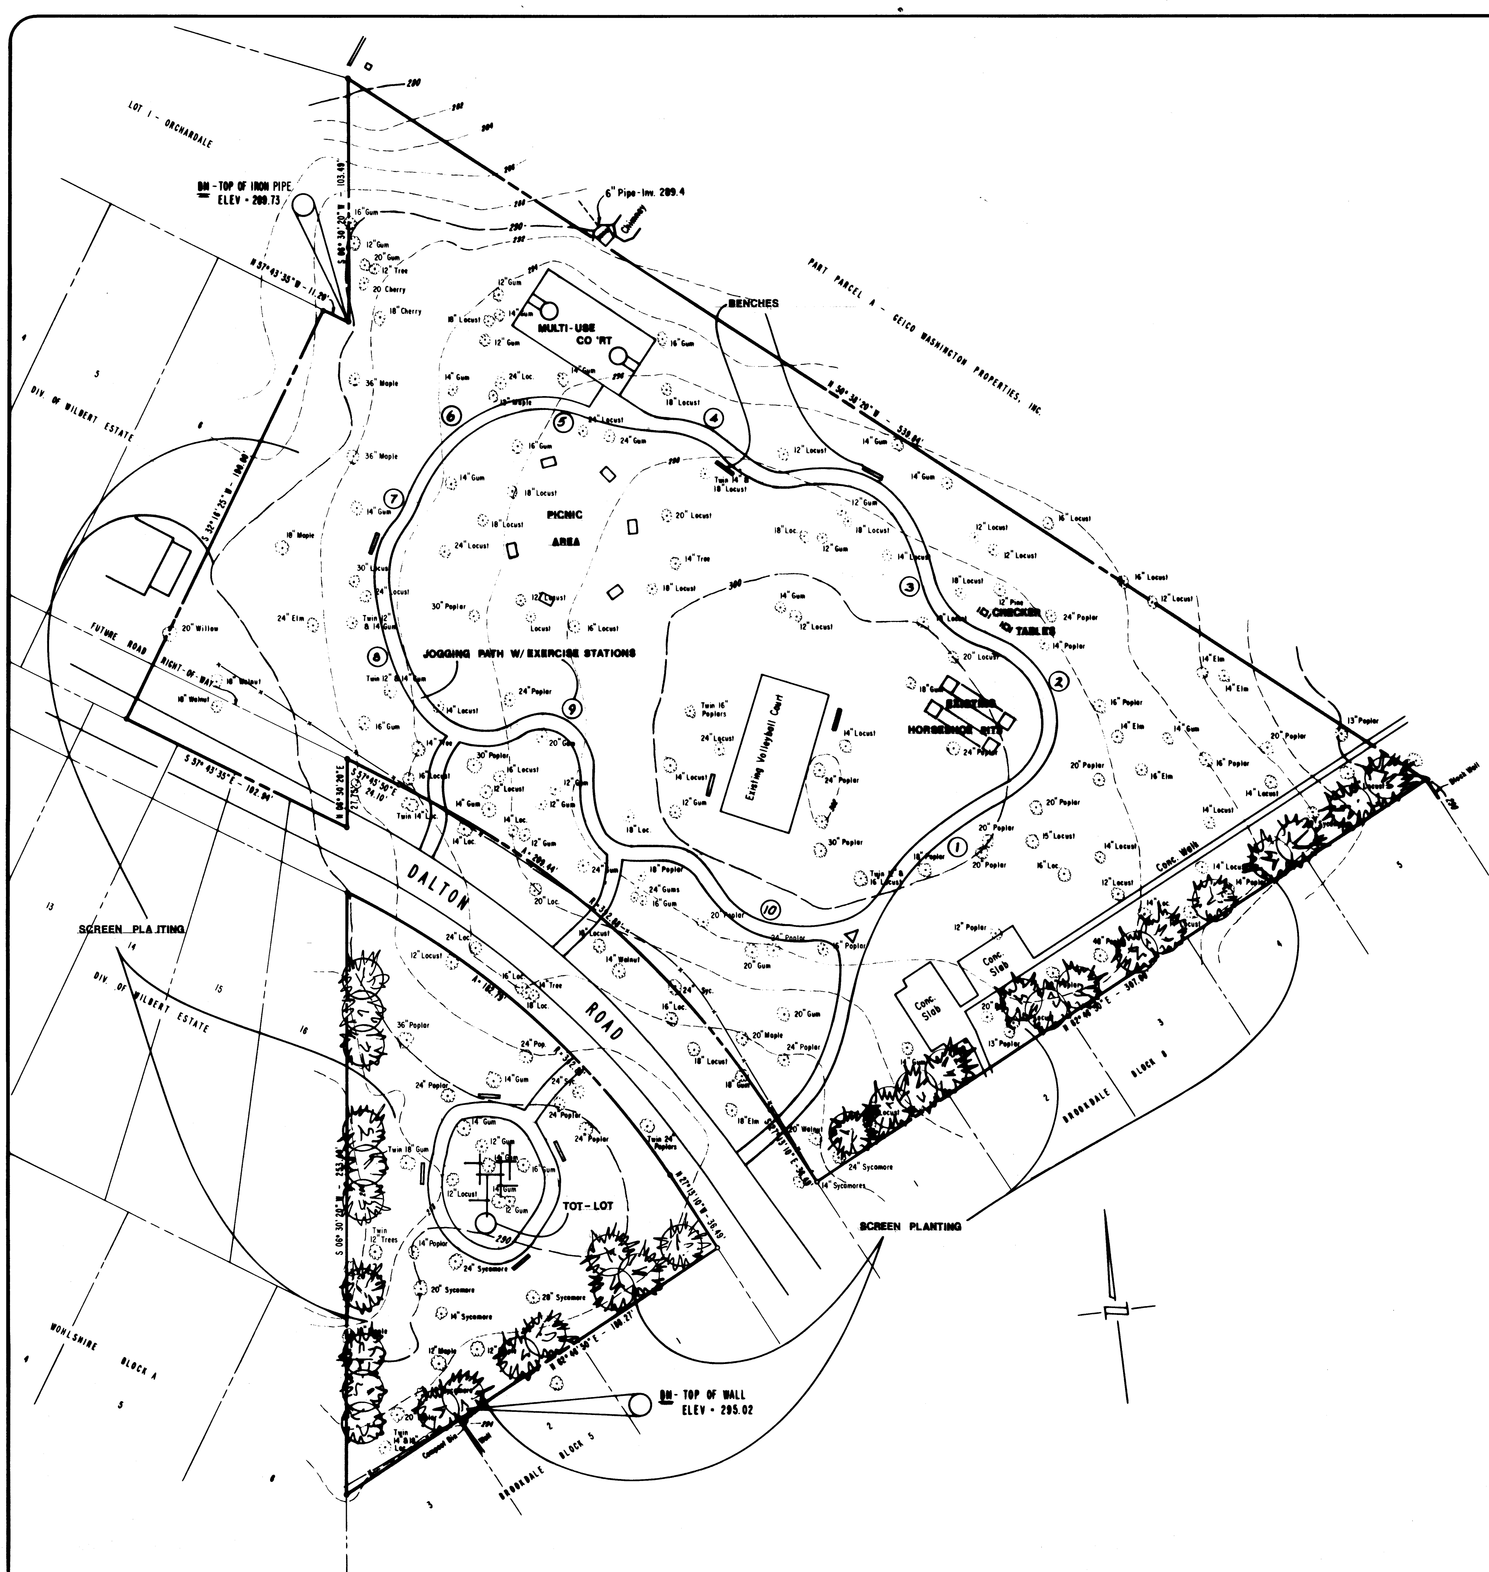

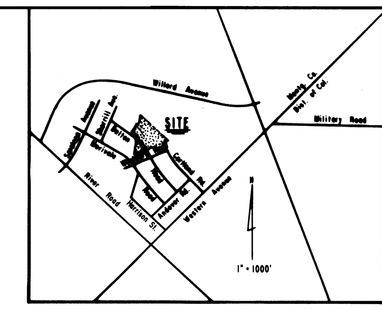

VICINITY MAP

design

landscape architect	6-12-79 date
architect	date
engineer	date
drawn by	date

review and approval

assistant division chief of engineering	6-12-79 date
assistant division chief of design	6-12-79 date
chief of engineering and design	date
associate director of parks	date
deputy director of parks	date
director of parks	6-12-79 date
montgomery county planning board	date

review and comment

GEICO	date
Teachers Ret. S stem	date
	date
	date
	date
	date

project

Brookdale Neighborhood Park

The Maryland-National Capital Park and Planning Commission
8787 georgia avenue
silver spring, maryland 20907

M-NCPPC

dept. of parks
montgomery co.
(301) 565-7420

Engineering and Design Division
Parkside Headquarters
9500 brunett avenue
silver spring, maryland 20901

SCANNED

scale: 1" = 30'

north **sheet**

BROOKDALE NEIGHBORHOOD PARK