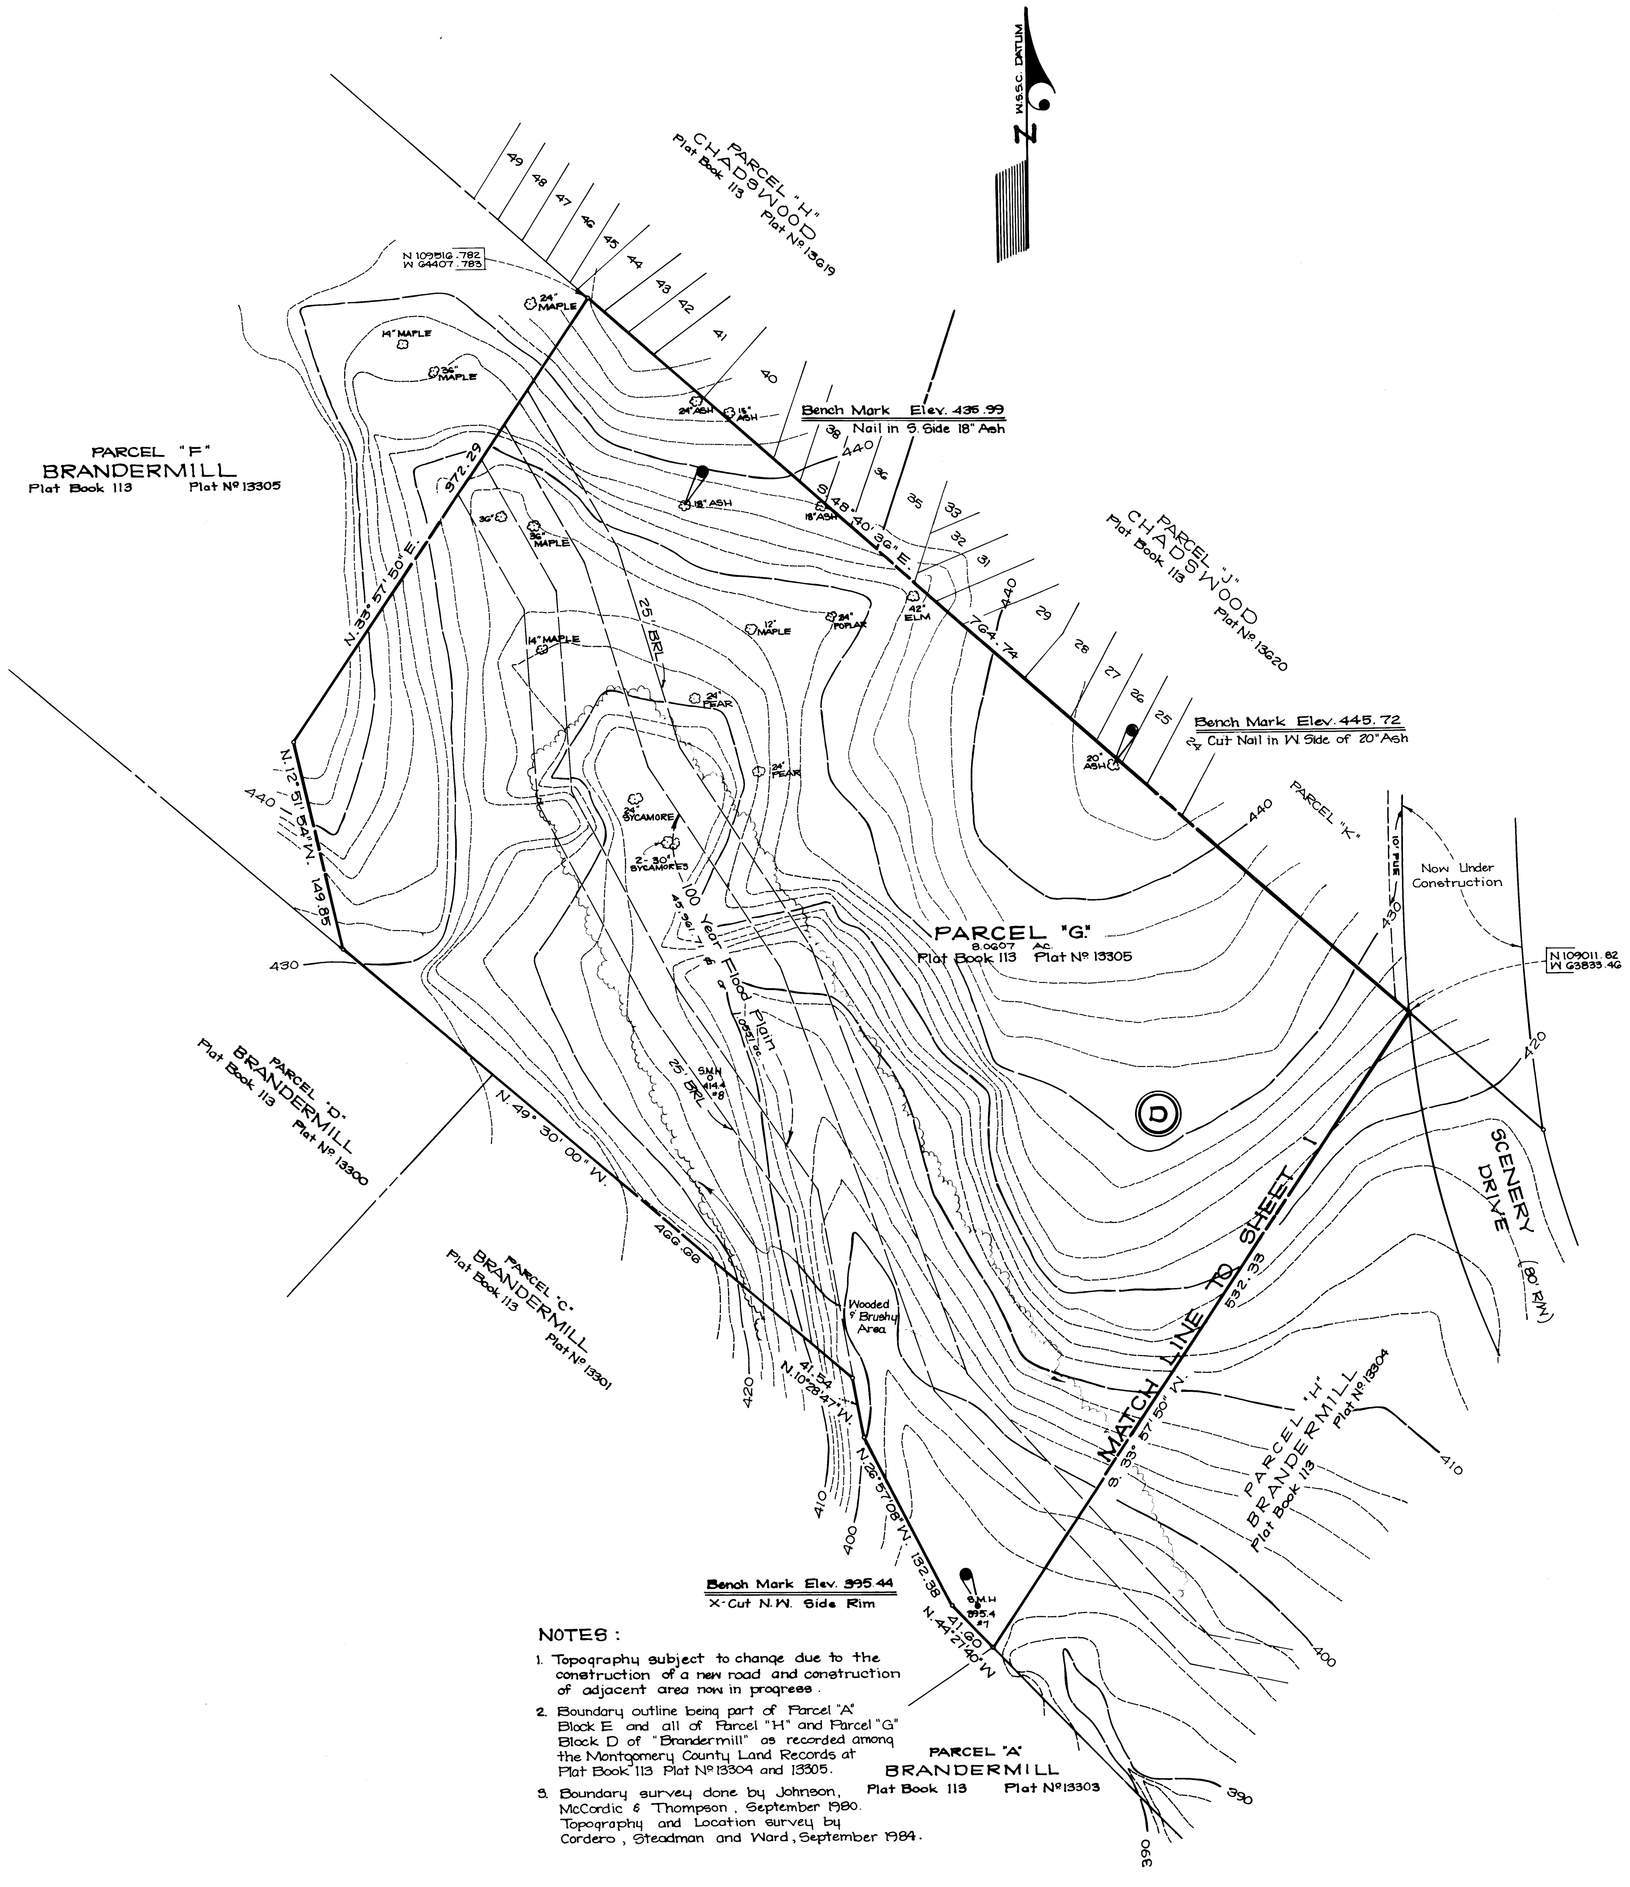

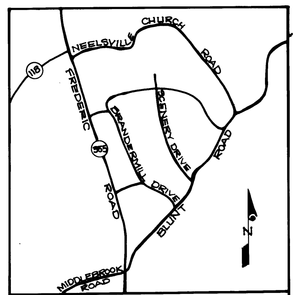

VICINITY MAP
1" = 2000'

SURVEYOR'S CERTIFICATE

I hereby certify that the plan shown hereon is correct and that it is based on W.S.S.C. Datum.

November 14, 1984 Harvey L. Dorsey P.L.S. #1
HARVEY L. DORSEY
Reg. Property Line Surveyor Md #1.

STATE OF MARYLAND HARVEY L. DORSEY PROPERTY LINE SURVEYOR

NOTES:

1. Topography subject to change due to the construction of a new road and construction of adjacent area now in progress.
2. Boundary outline being part of Parcel "A" Block E and all of Parcel "H" and Parcel "G" Block D of "Brandermill" as recorded among the Montgomery County Land Records at Plat Book 113 Plat Nº 13304 and 13305.
3. Boundary survey done by Johnson, McCordic & Thompson, September 1980. Topography and Location survey by Cordero, Steadman and Ward, September 1984.

TOPOGRAPHIC SURVEY
PARCEL "G"
CLEAR SPRING LOCAL PARK
ELECTION DISTRICT 9
MONTGOMERY COUNTY, MARYLAND

59

REVISIONS		
DATE	DESCRIPTION	BY

CSW
CORDERO · STEADMAN · WARD
ENGINEERS & PLANNERS
8010 SUNNYSIDE AVE. SUITE 100
BELTSVILLE, MARYLAND 20705
(301) 345-0440

drawn by S.M.A. / checked by	record no. 8411G
scale 1" = 50'	dwg. no. 4-002-Z
date SEPT. 1984	

Sheet 2 of 2