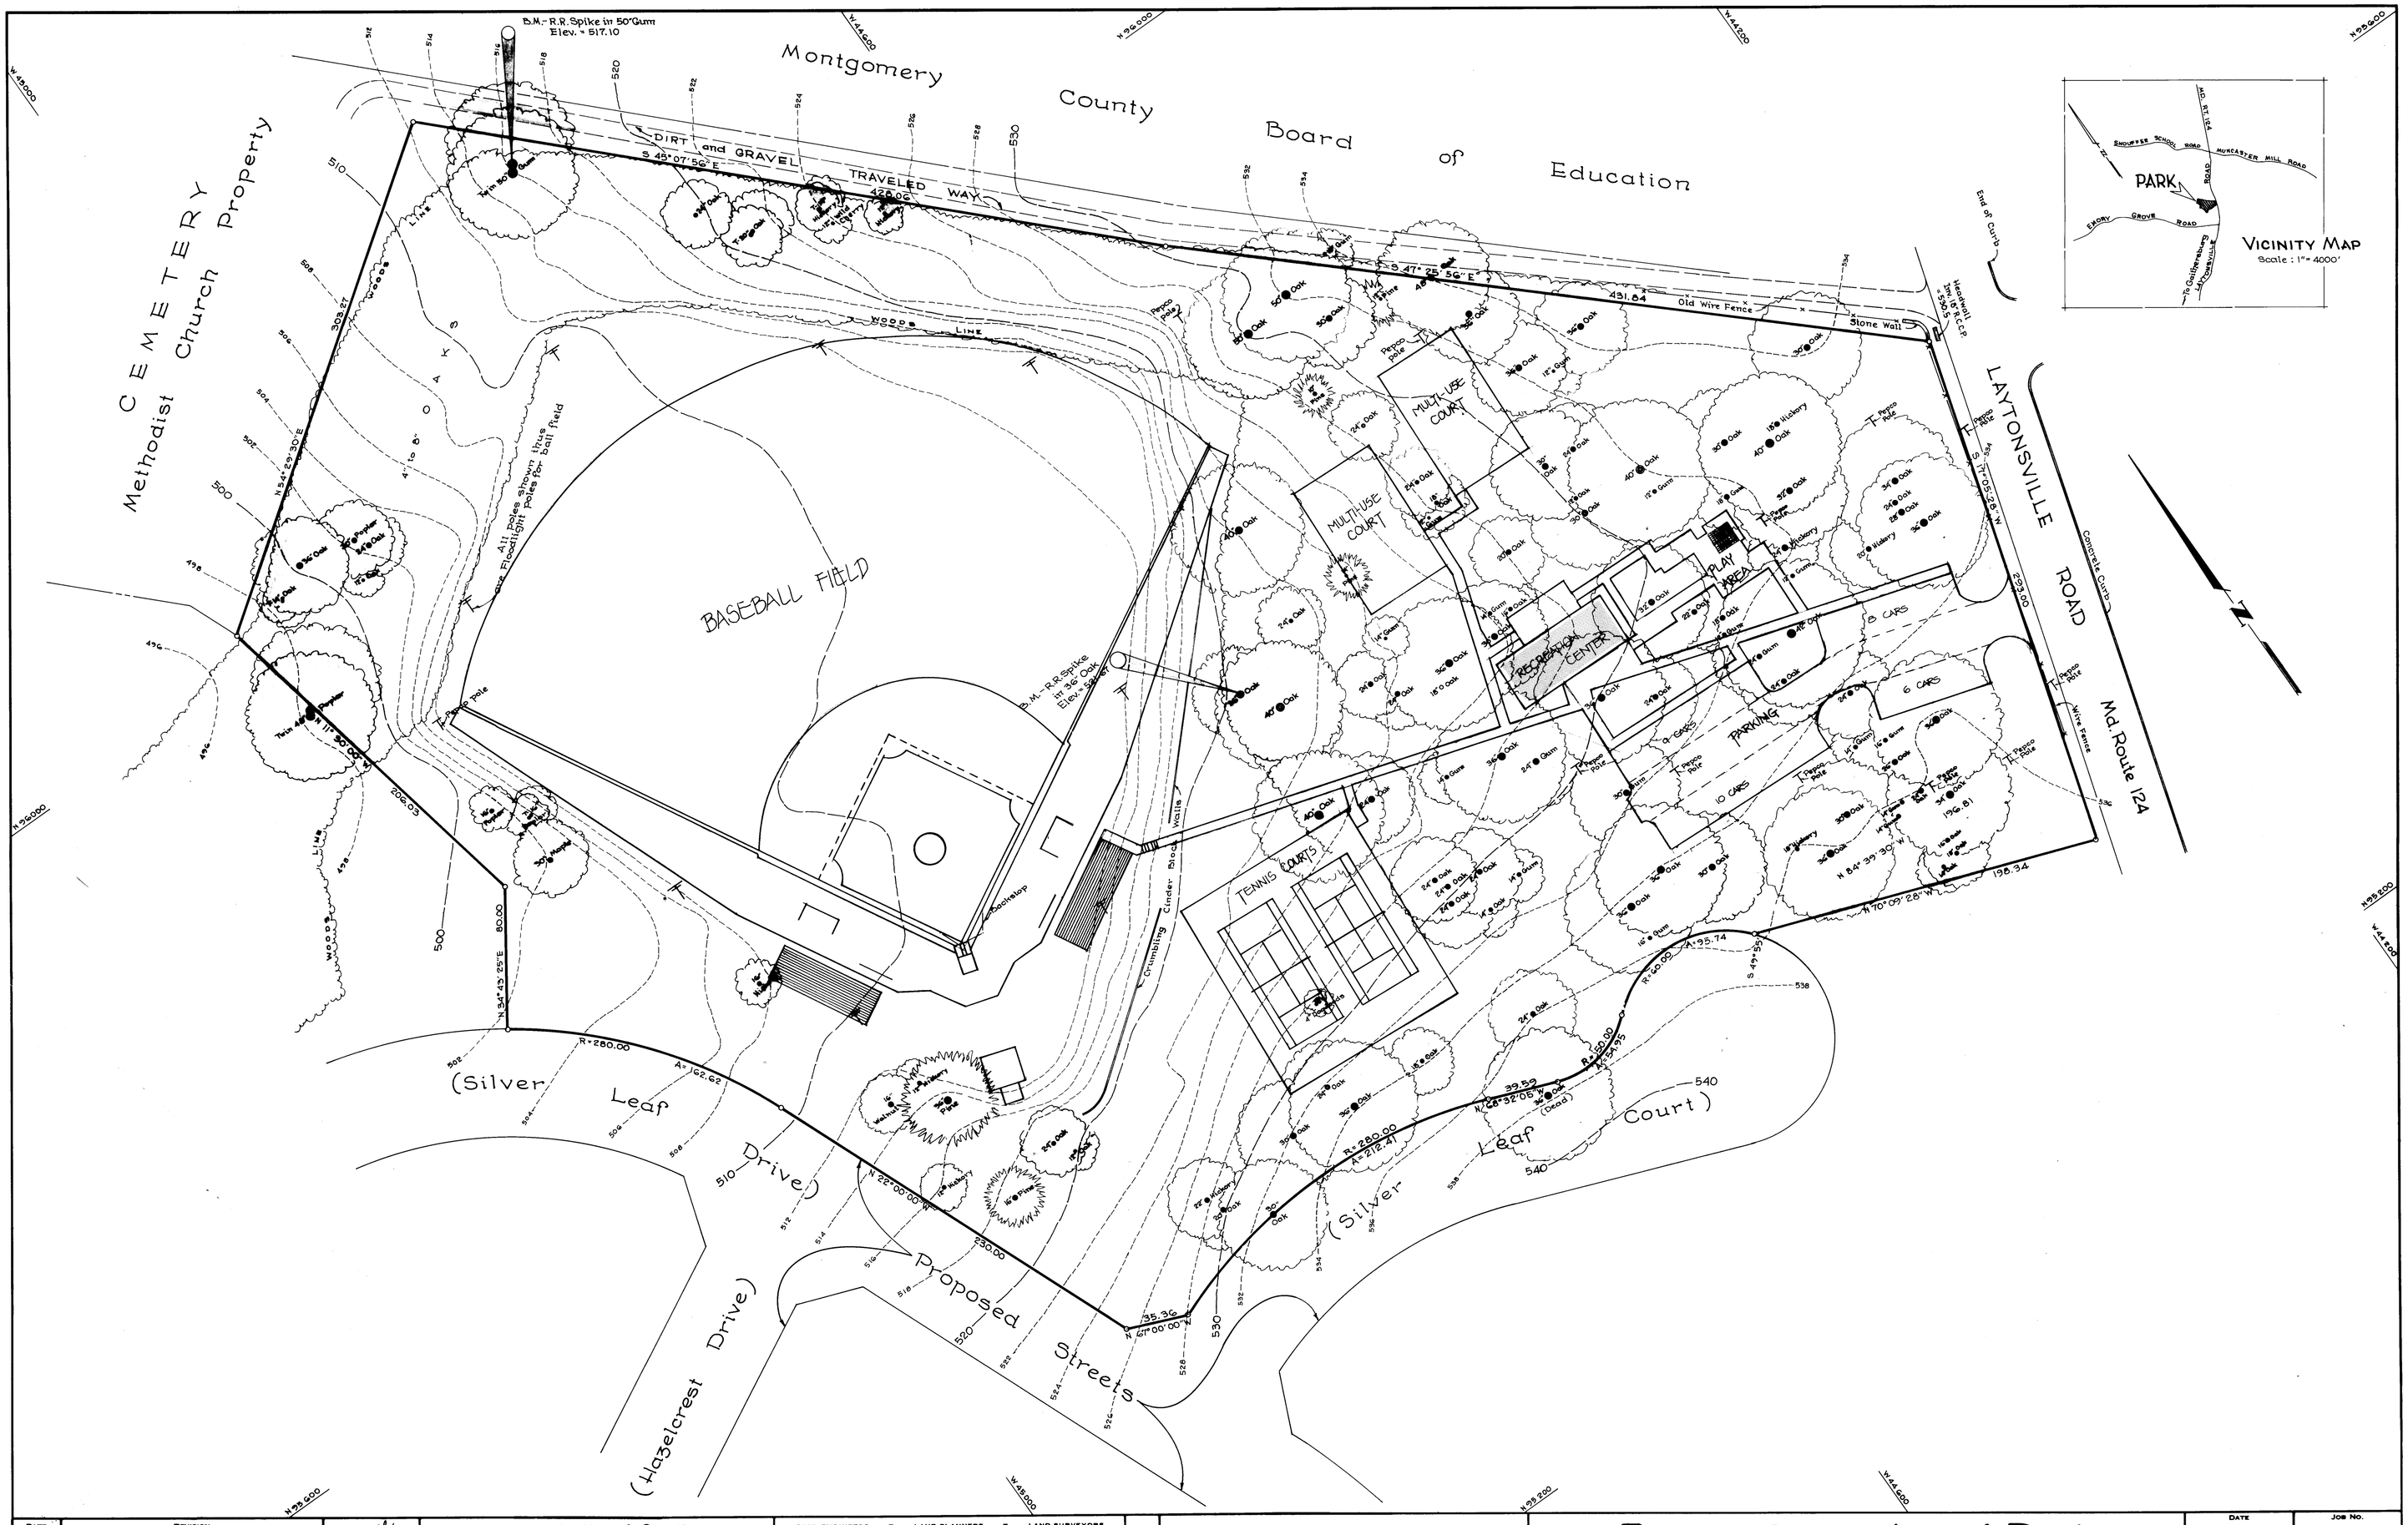

DATE	REVISION

DRAFTING: VBL
CHECK:
DESIGN:
CHECK: AEJ

Maryland ~ National Capital
Park & Planning Commission
8787 Georgia Avenue
Silver Spring, Maryland 20910

CIVIL ENGINEERS ■ LAND PLANNERS ■ LAND SURVEYORS
OYSTER, IMUS AND ASSOCIATES INC.
2419 REEDIE DRIVE ■ WHEATON ■ MARYLAND ■ 949-3011

Topographic Survey
10.0362 Acre Tract

Emory Grove Local Park

Part of the Property of Montgomery County, Maryland

DATE	JOB NO.
September, 1973	2001-E-3
SCALE	SHEET NO.
1" = 40' C.I. = 2'	1 of 1