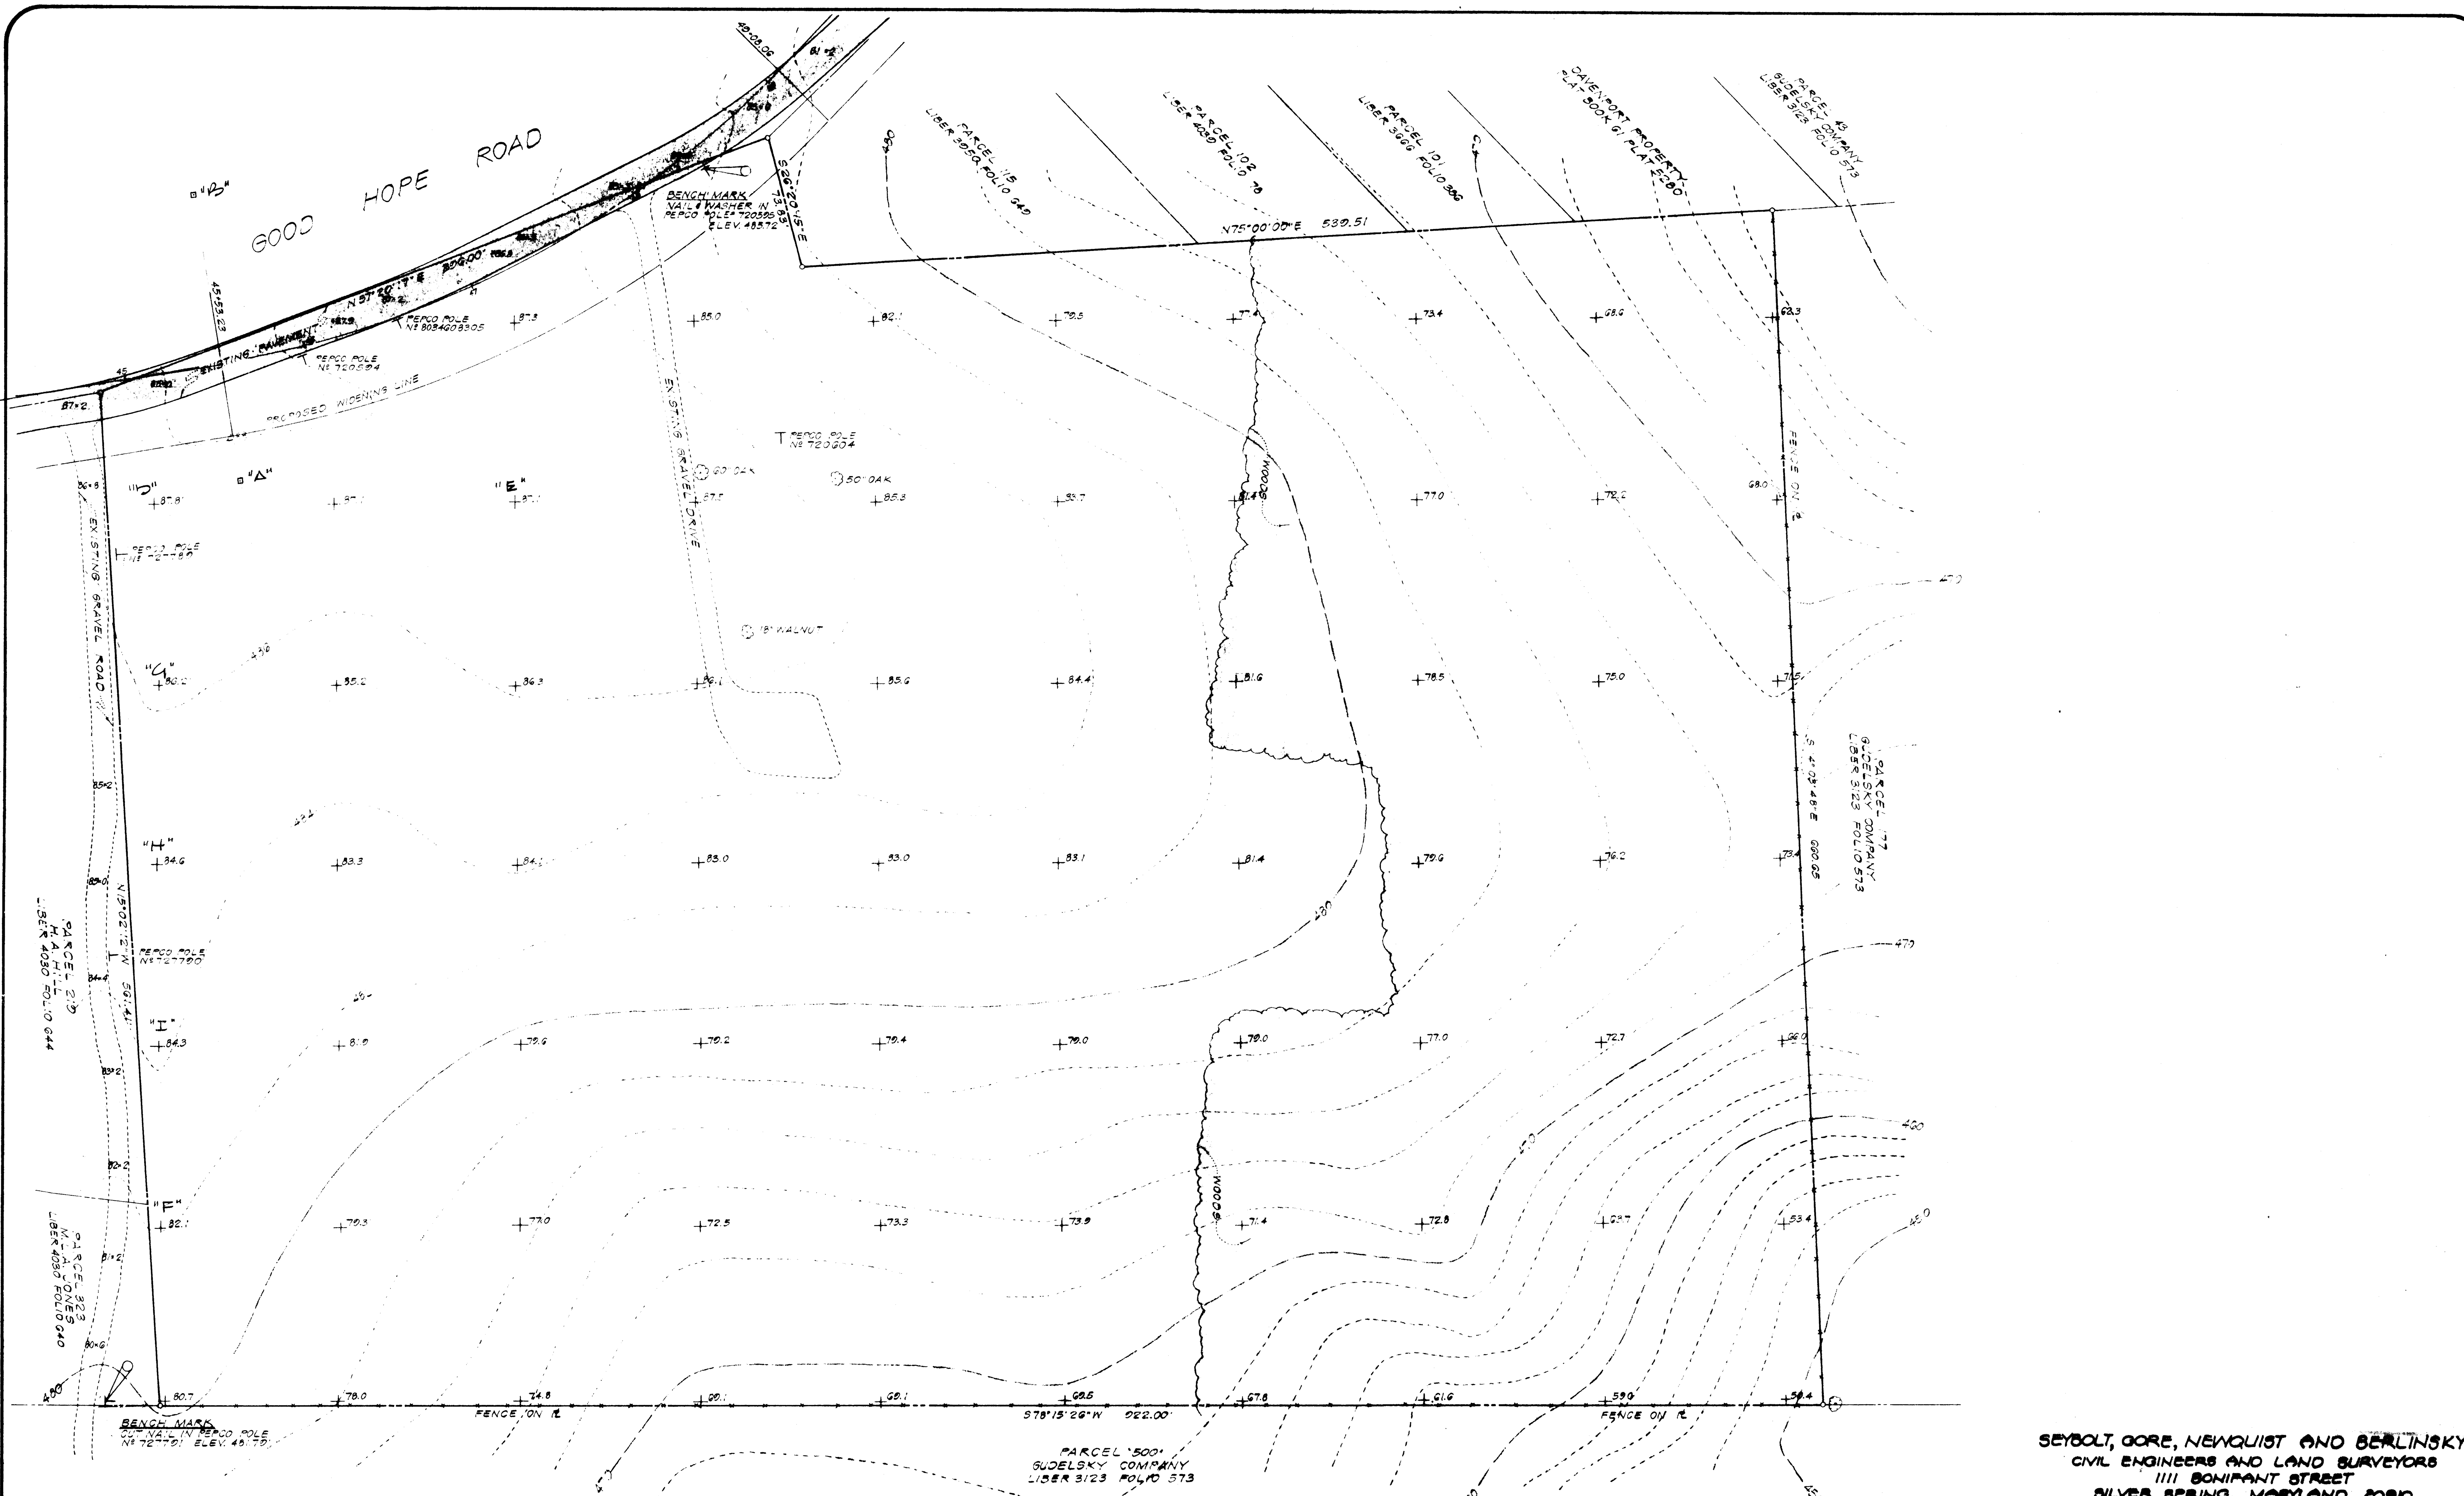

SEYBOLT, GORE, NEWQUIST AND BERLINSKY
CIVIL ENGINEERS AND LAND SURVEYORS
1111 BONIFANT STREET
SILVER SPRING, MARYLAND 20910
589-1111

SCALE: 1" = 40'

DESIGN: ______ LANDSCAPE ARCHITECT DATE

______ ENGINEER DATE

THE MARYLAND NATIONAL CAPITAL PARK AND PLANNING COMMISSION

Topography Adjustment

GOOD HOPE LOCAL PARK

DEPARTMENT OF PARKS

APPROVAL:

______ CHIEF LANDSCAPE ARCHITECT DATE

______ ASSOCIATE DIRECTOR OF PARKS DATE

______ DIRECTOR OF PARKS DATE

______ EXECUTIVE DIRECTOR DATE