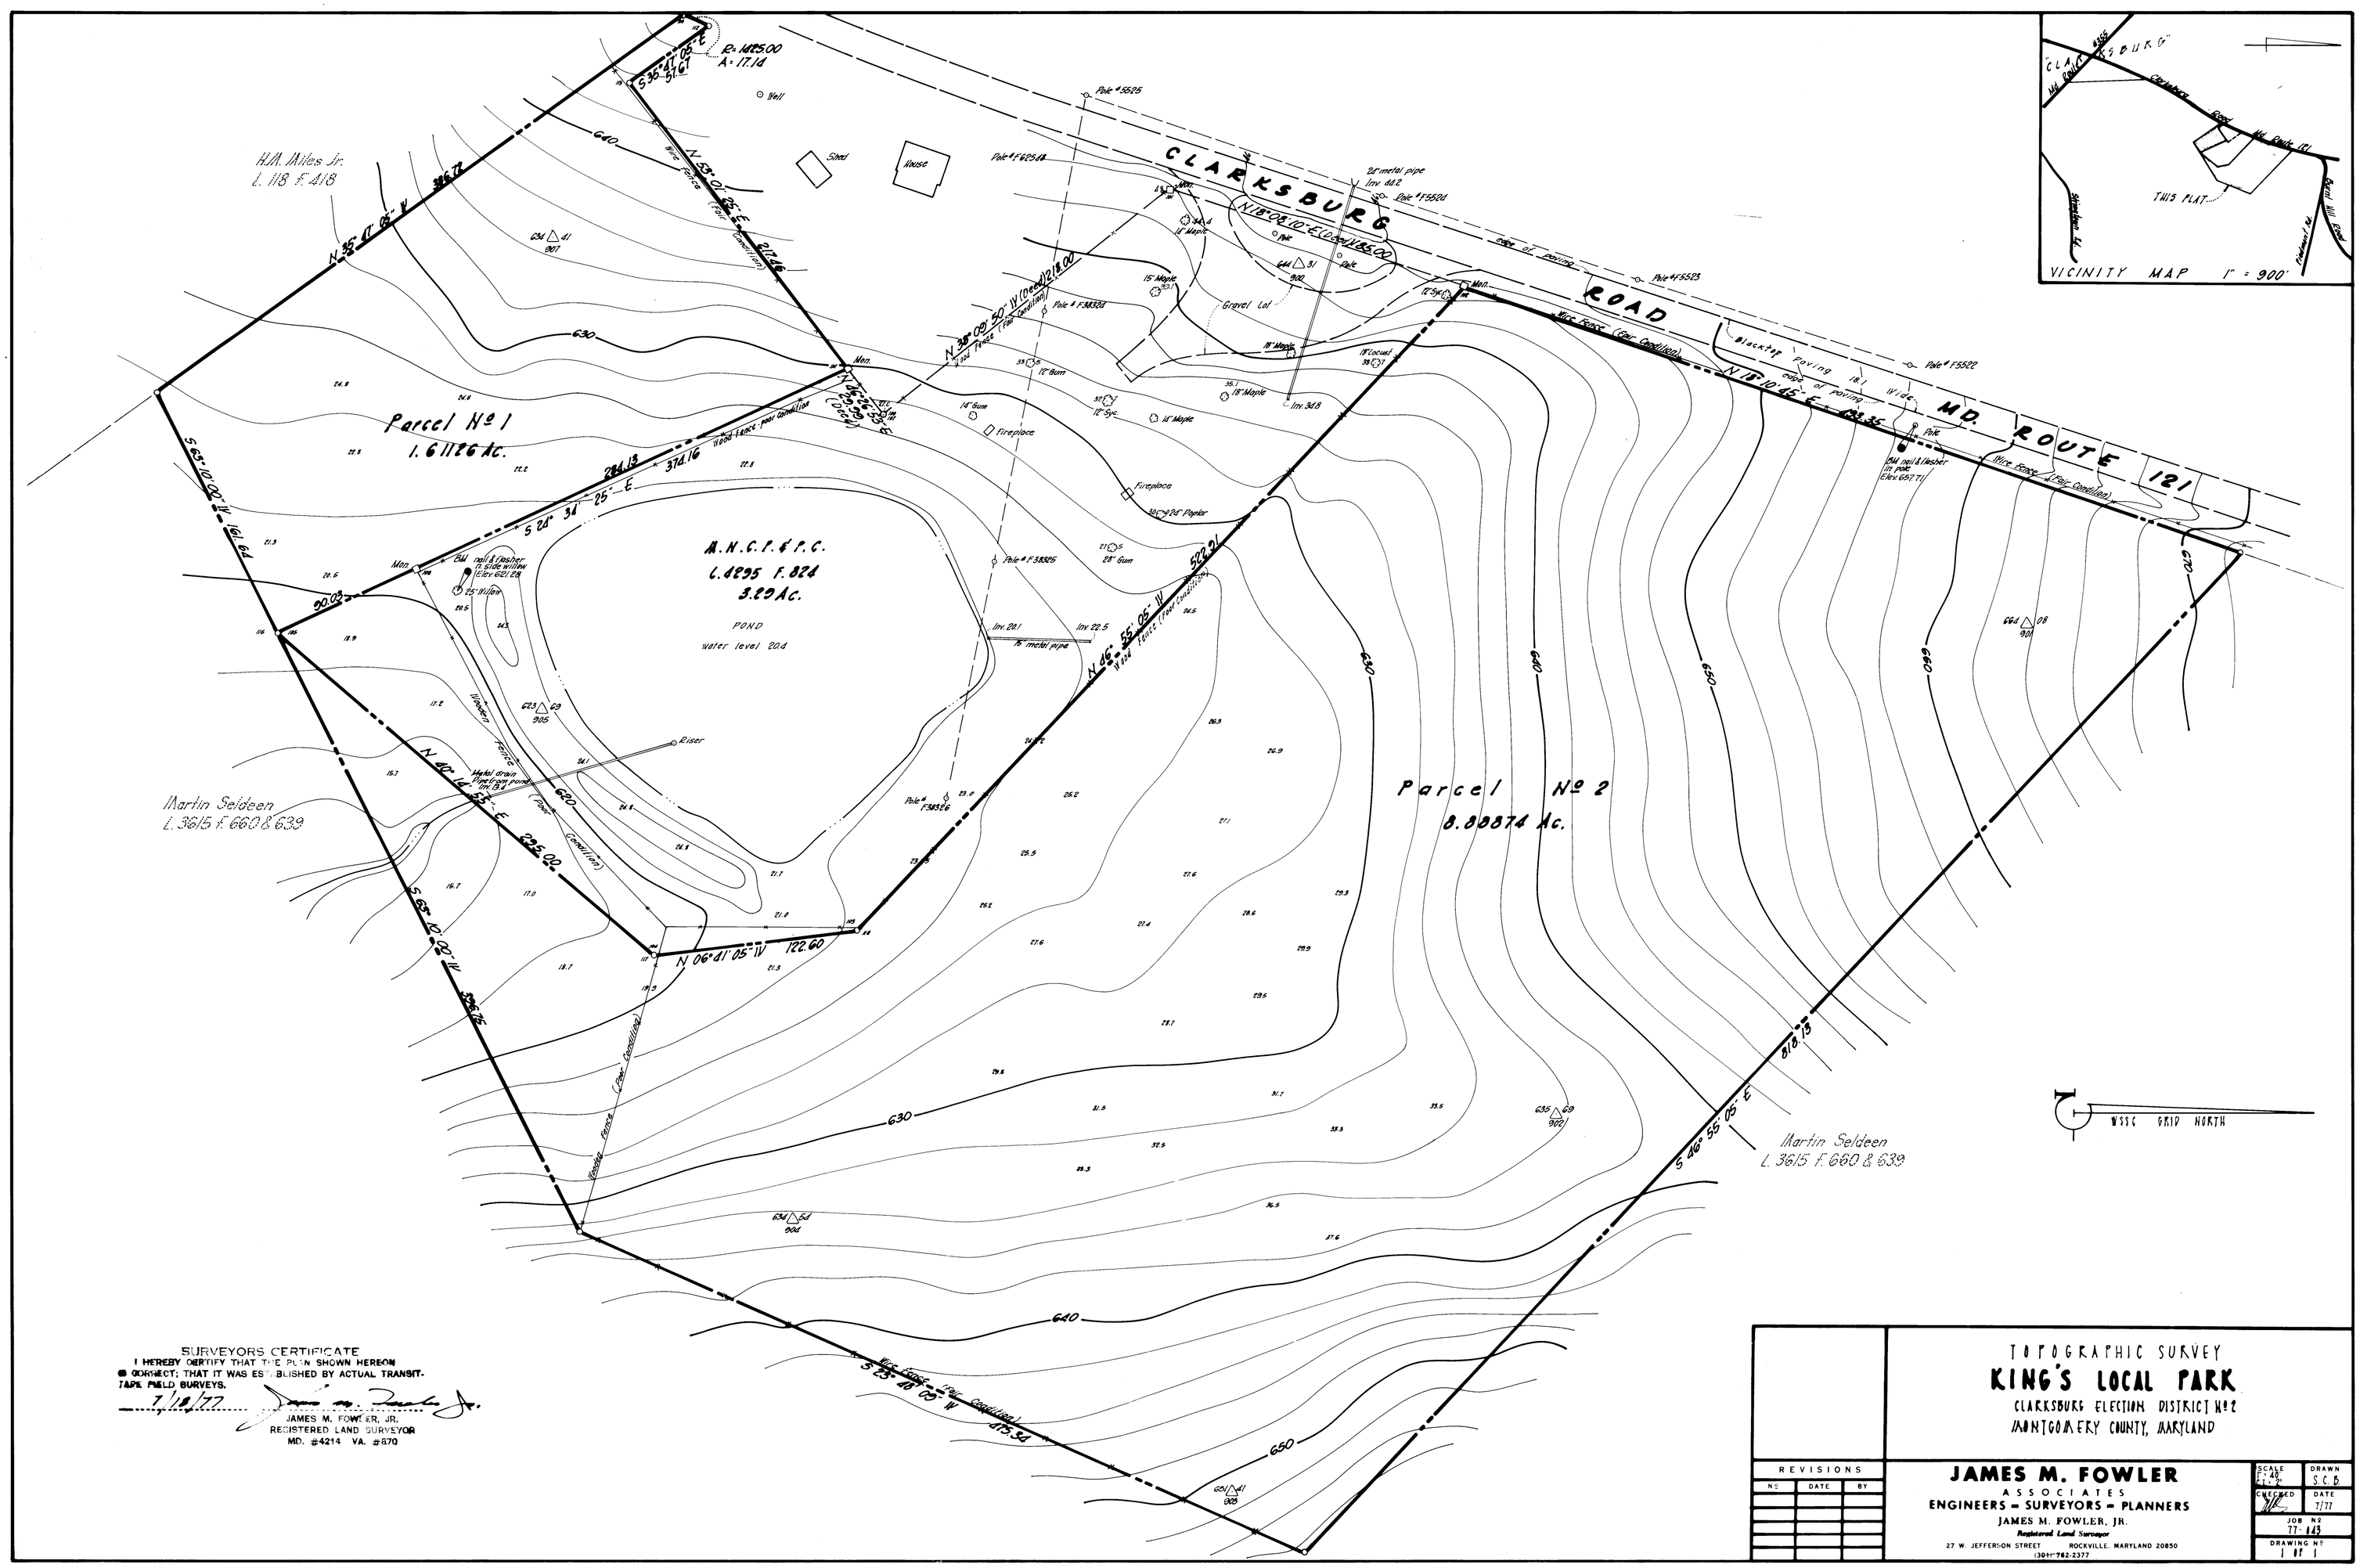

SURVEYORS CERTIFICATE

I HEREBY CERTIFY THAT THE PLAN SHOWN HEREON IS CORRECT; THAT IT WAS ESTABLISHED BY ACTUAL TRANSIT-TAPE FIELD SURVEYS.

7/18/77

JAMES M. FOWLER, JR.
REGISTERED LAND SURVEYOR
MD. #4214 VA. #870

TOPOGRAPHIC SURVEY

KING'S LOCAL PARK

CLARKSBURG ELECTION DISTRICT Nº 2
MONTGOMERY COUNTY, MARYLAND

REVISIONS		
Nº	DATE	BY

JAMES M. FOWLER
ASSOCIATES
ENGINEERS - SURVEYORS - PLANNERS
JAMES M. FOWLER, JR.
Registered Land Surveyor
27 W. JEFFERSON STREET ROCKVILLE, MARYLAND 20850
(301) 762-2377

SCALE 1" = 40'	DRAWN S.C.B.
CHECKED	DATE 7/77
JOB Nº 77-143	
DRAWING Nº 1 OF 1	

E-9-3 156