PLAT OF TOPOGRAPHIC SURVEY
CALVERTON / FAIRLAND LOCAL PARK
EXISTING SOFTBALL FIELD
COLESVILLE ELECTION DISTRICT N°5
MONTGOMERY COUNTY MARYLAND

SCALE: HOR.: 1"=30'	DRAWN BY: RLN	PREPARED BY:	CHECKED BY:
JOB No. 90-116	REVISIONS		DATE
SHEET 1 OF 1			

Prepared by:
John D. Emler & Associates
Consulting Engineers Planners Land Surveyors
9811 Colesville Road Silver Spring, Maryland

CEMETARY REPOMTED IN AREA OF LEE FAMILY MEMORIAL
O = IRON PIN SET (FLUSH)

VICINITY MAP
SCALE: 1" = 3000'

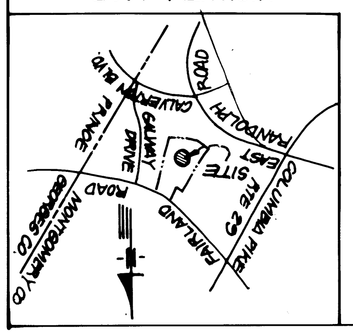

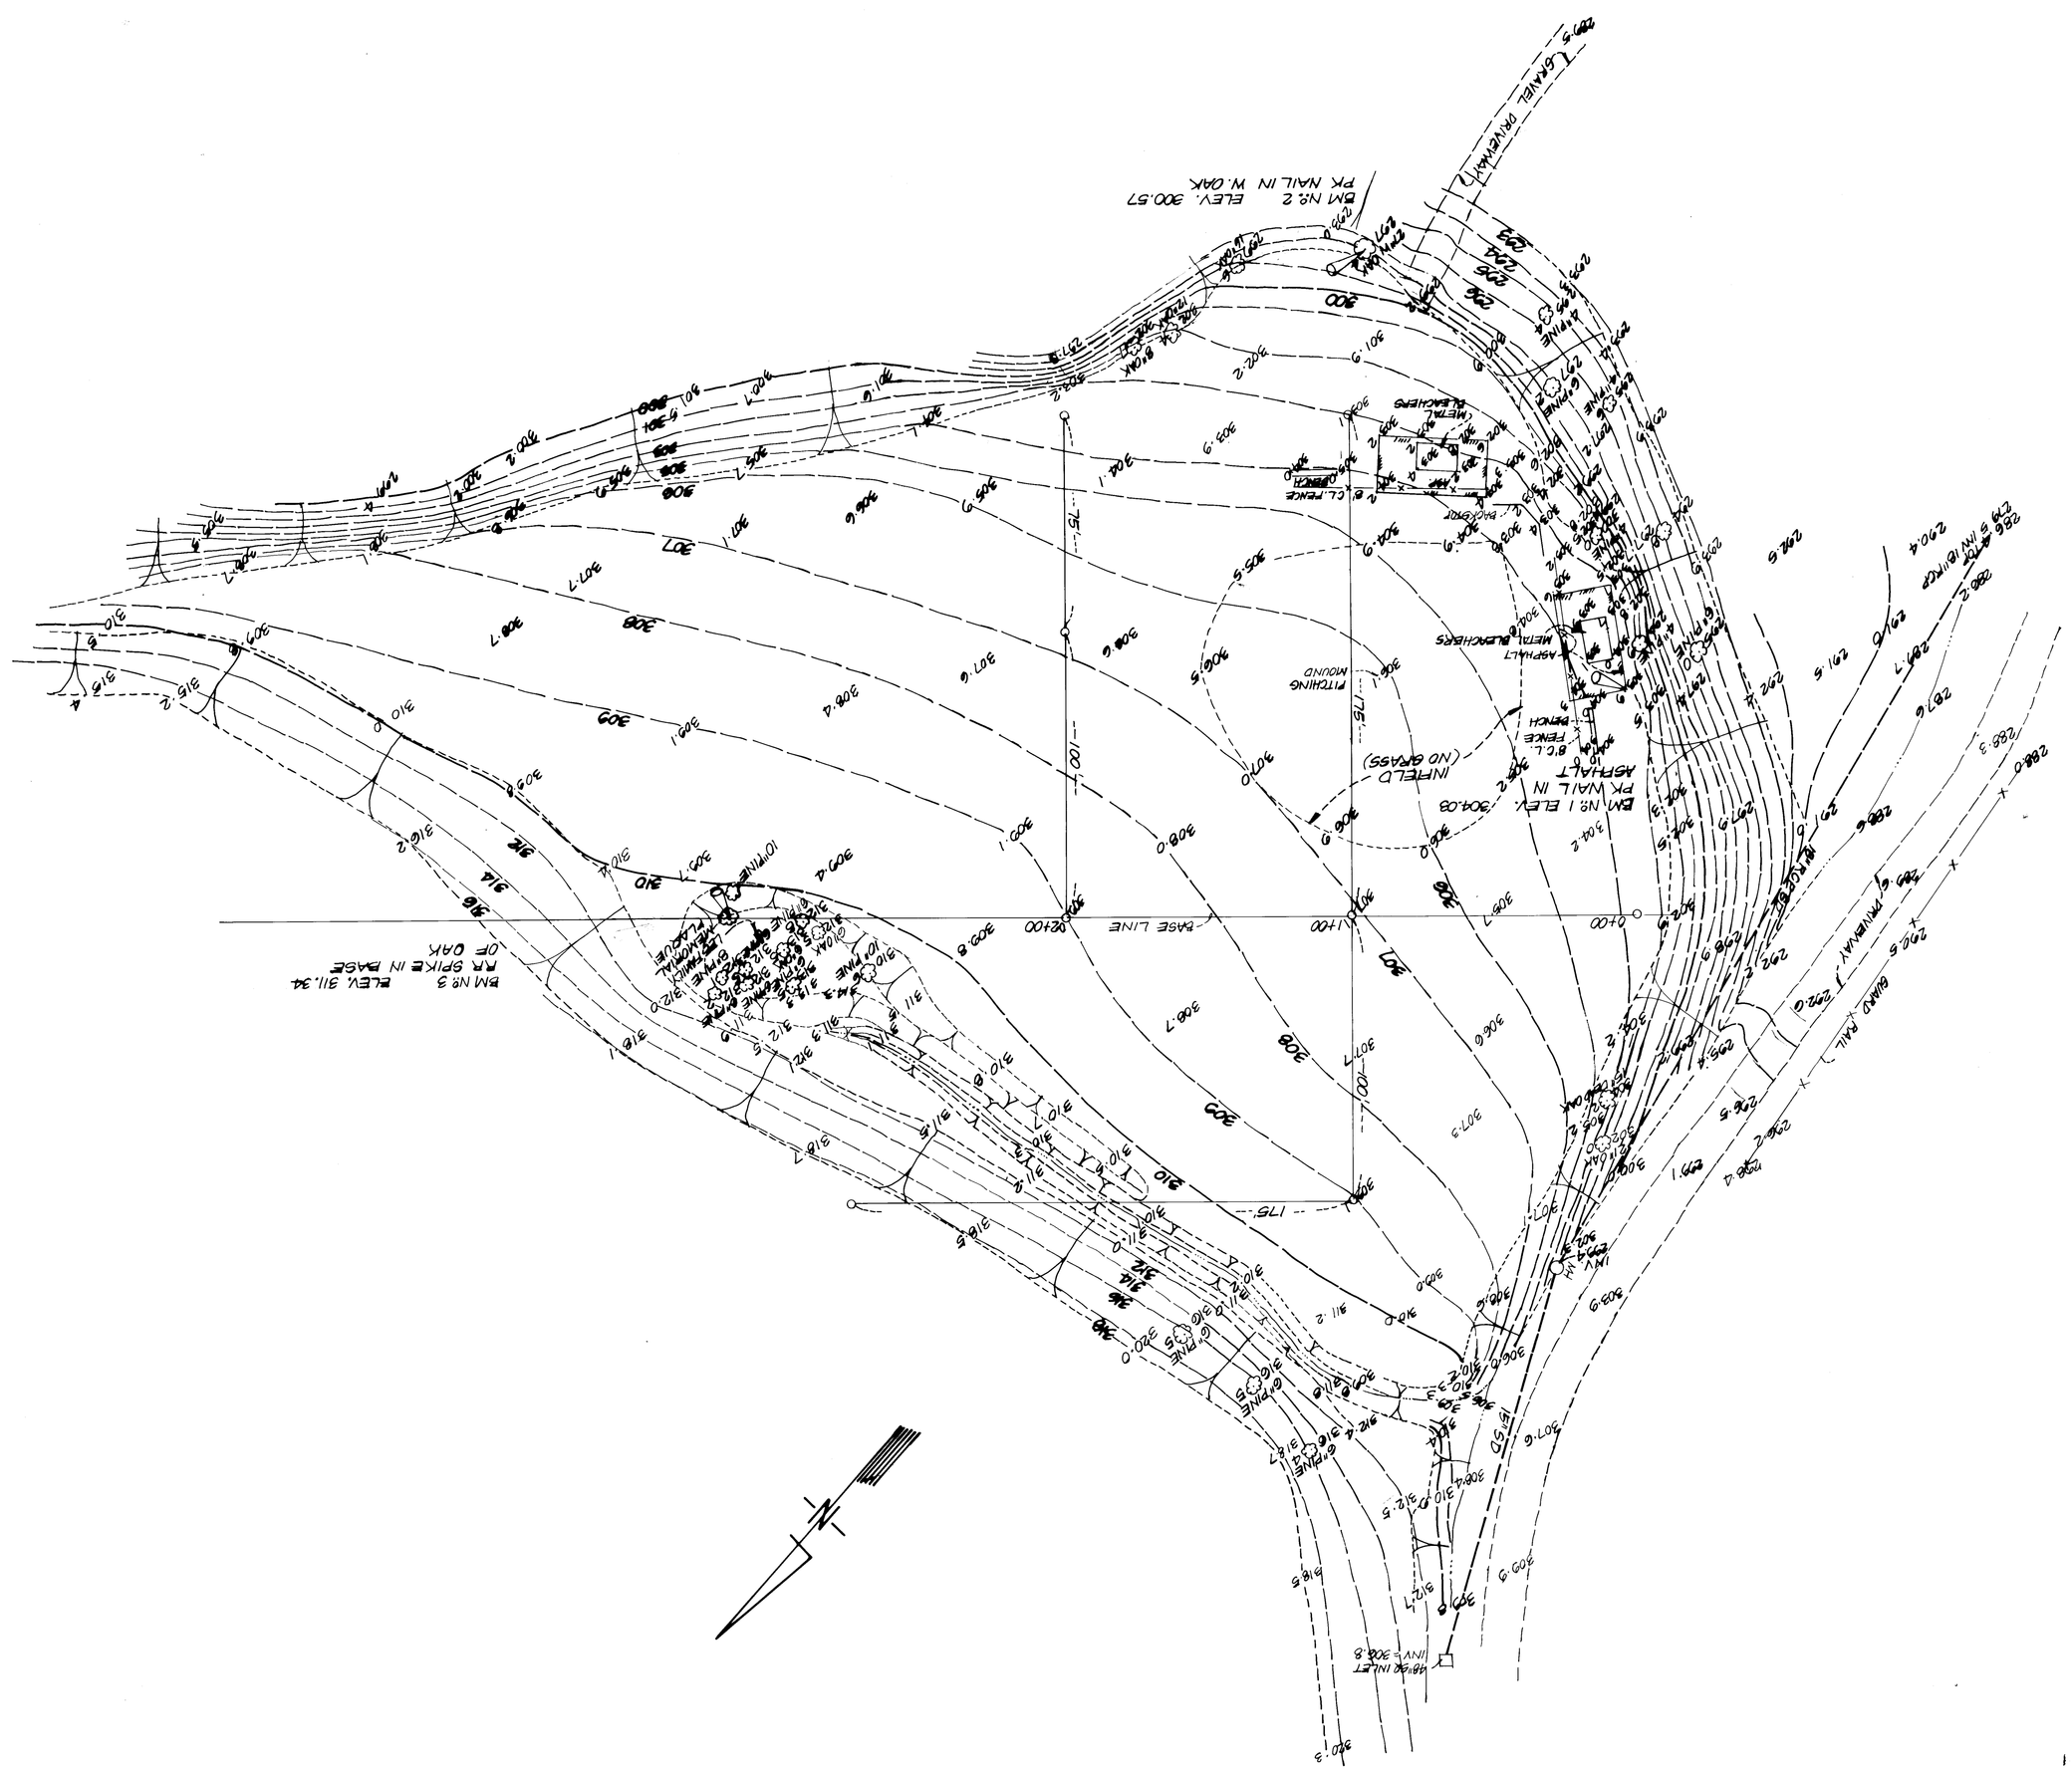
BASE LINE
BM N° 1 ELEV. 304.08
PK NAIL IN ASPHALT
BM N° 2 ELEV. 300.57
PK NAIL IN W. OAK
BM N° 3 ELEV. 311.34
RR SPIKE IN BASE OF OAK
INFIELD (NO GRASS)
PITCHING MOUND
ASPHALT
METAL BLEACHERS
BACKSTOP
CL. FENCE
8' C.L. FENCE
BENCH
GRAVEL DRIVEWAY
