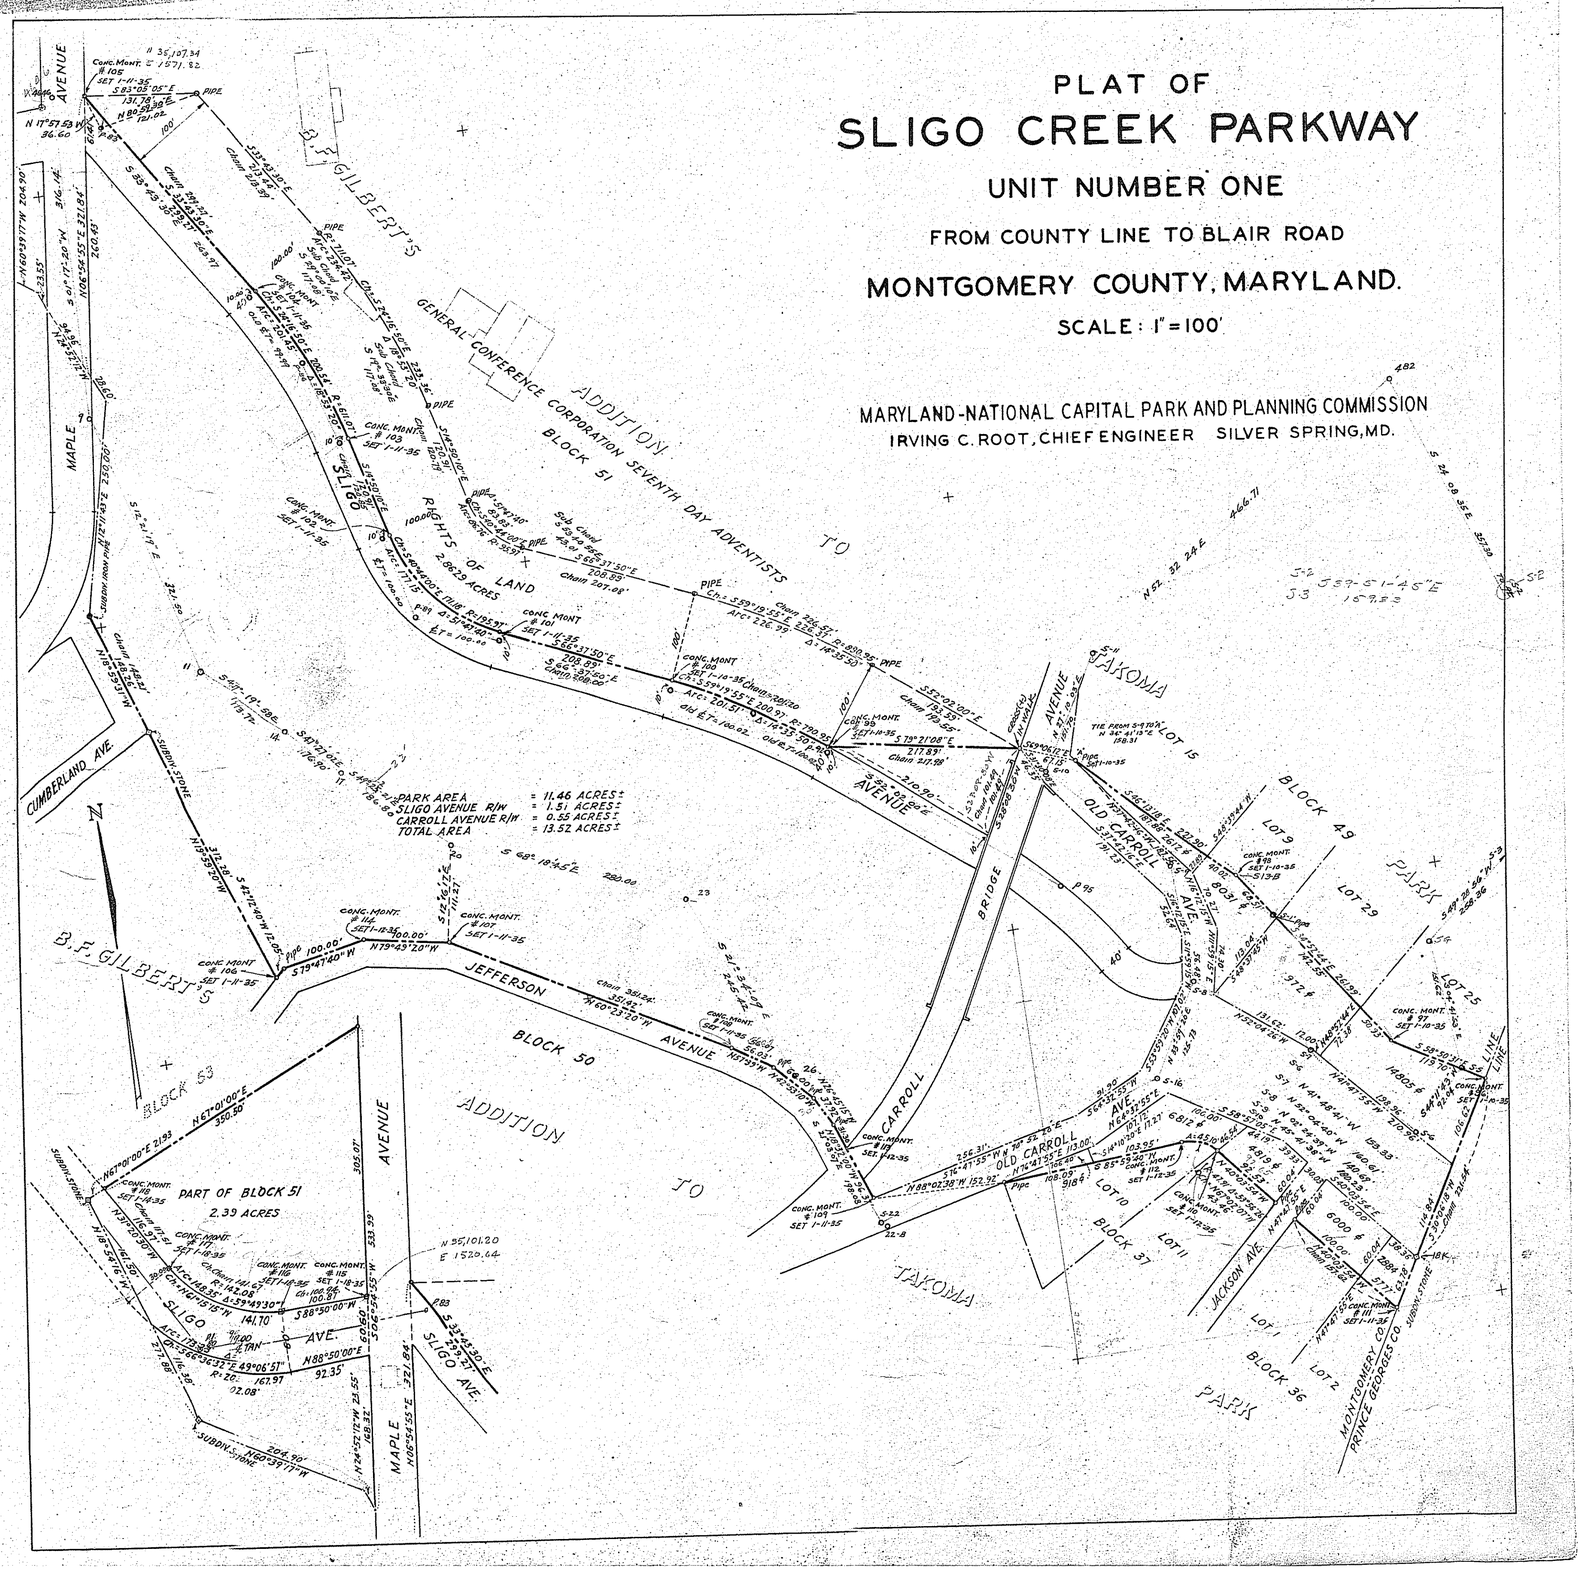
PLAT OF
SLIGO CREEK PARKWAY
UNIT NUMBER ONE
FROM COUNTY LINE TO BLAIR ROAD
MONTGOMERY COUNTY, MARYLAND.
SCALE: 1" = 100'
MARYLAND-NATIONAL CAPITAL PARK AND PLANNING COMMISSION
IRVING C. ROOT, CHIEF ENGINEER SILVER SPRING, MD.
PARK AREA = 11.46 ACRES±
SLIGO AVENUE R/W = 1.51 ACRES±
CARROLL AVENUE R/W = 0.55 ACRES±
TOTAL AREA = 13.52 ACRES±
GENERAL CONFERENCE CORPORATION SEVENTH DAY ADVENTISTS
ADDITION TO TAKOMA PARK
B.F. GILBERT'S
RIGHTS OF LAND
2.8629 ACRES
SLIGO AVENUE
JEFFERSON AVENUE
CARROLL AVENUE
OLD CARROLL AVE.
JACKSON AVE.
MAPLE AVENUE
CUMBERLAND AVE.
BLOCK 51
BLOCK 50
BLOCK 49
BLOCK 37
BLOCK 36
BLOCK 53
PART OF BLOCK 51
2.39 ACRES
MONTGOMERY CO.
PRINCE GEORGES CO.
N