M-NCPPC APPROVAL STAMP

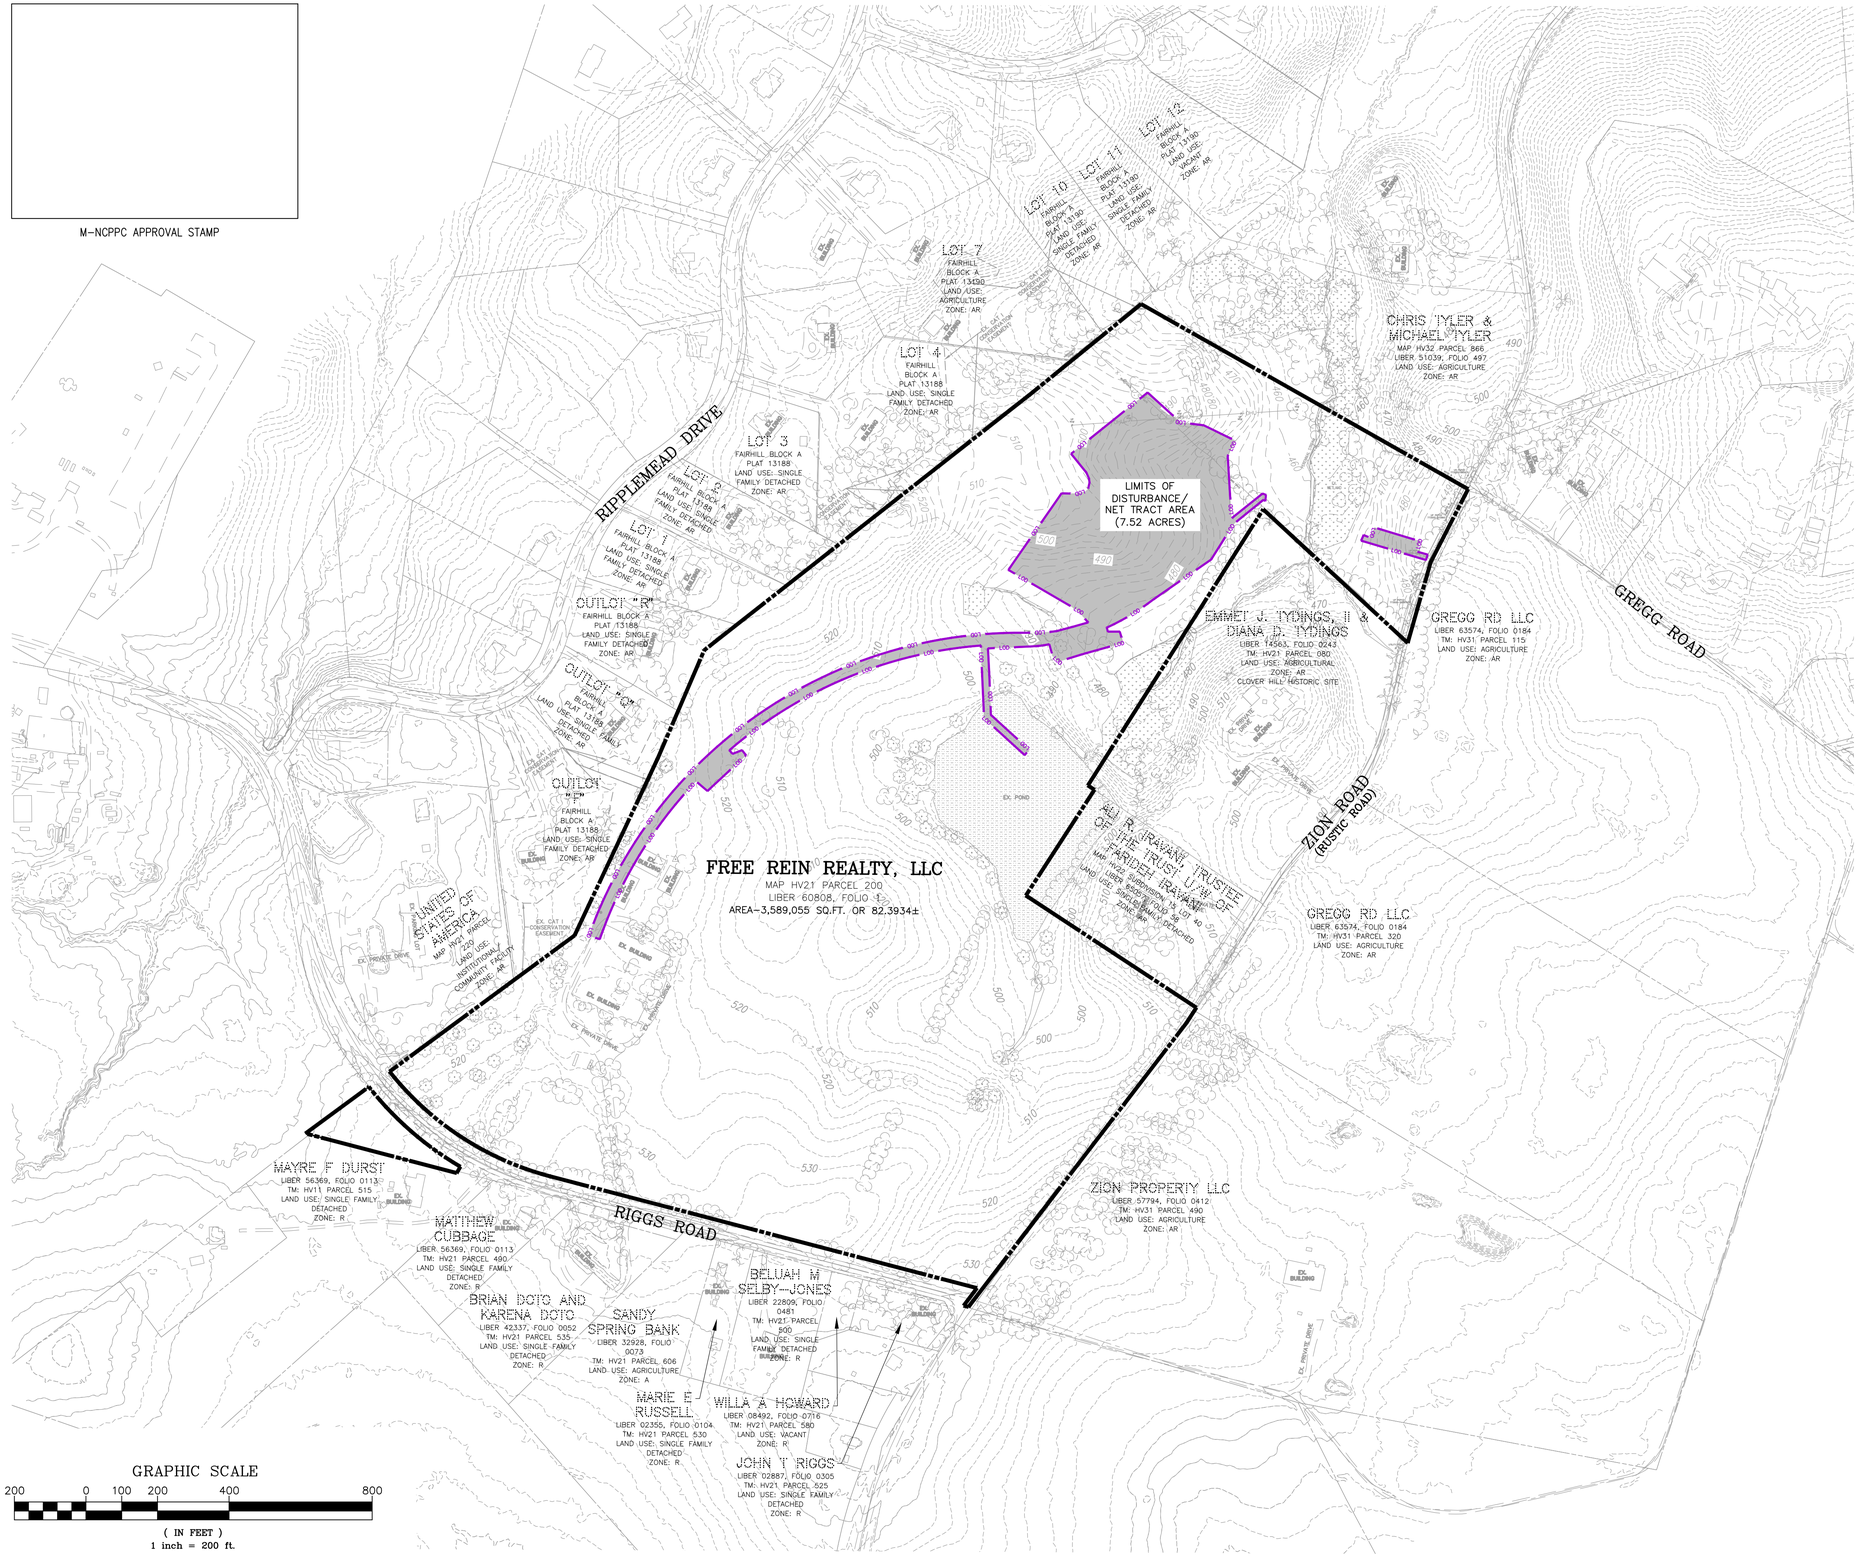

DEVELOPER'S CERTIFICATE

The undersigned agrees to execute all the features of Approved Final Forest Conservation Plan No. TBD including financial bonding, forest planting, maintenance, and all other applicable agreements.

Developer's Name: FREE REIN SOLAR FARM, LLC (Printed Company Name)

Contact Person or Owner: MICHAEL CHAPMAN (Printed Name)

Address: 4611 SLEAFORD ROAD, BETHESDA, MD 20814

Phone and Email: 301-442-9712, MC@FREEREINSOLAR.COM

Signature:

Bowman

Bowman Consulting Group Ltd
13461 Sunrise Valley Drive
Suite 500
Herndon, VA 20171
Phone: (703) 464-1000
Fax: (703) 481-9720
bowman.com

© 2021 Bowman Consulting Group Ltd

OVERALL VICINITY MAP

5011 RIGGS ROAD

WSSC GRID #229NW05, 230NW05 & 230NW04

TAX MAP: HV21, GRID: 0000, PARCEL: P200

MONTGOMERY COUNTY, MARYLAND

STATE OF MARYLAND
GREGG D. GERTZ
No. 3809
REGISTERED
LANDSCAPE ARCHITECT
02/07/23

PLAN STATUS	
9/12/22	1ST SUBMISSION
2/07/23	2ND SUBMISSION

DATE	DESCRIPTION

GDE DESIGN	GDE DRAWN	GDE CHKD

SCALE: H: 1"=200' V: N/A

JOB No. 140233-01-002

DATE : FEBRUARY, 2023

FILE No.

SHEET 2 OF 10